
DO NOT SCALE: Contractor to check all dimensions and report any omissions or errors

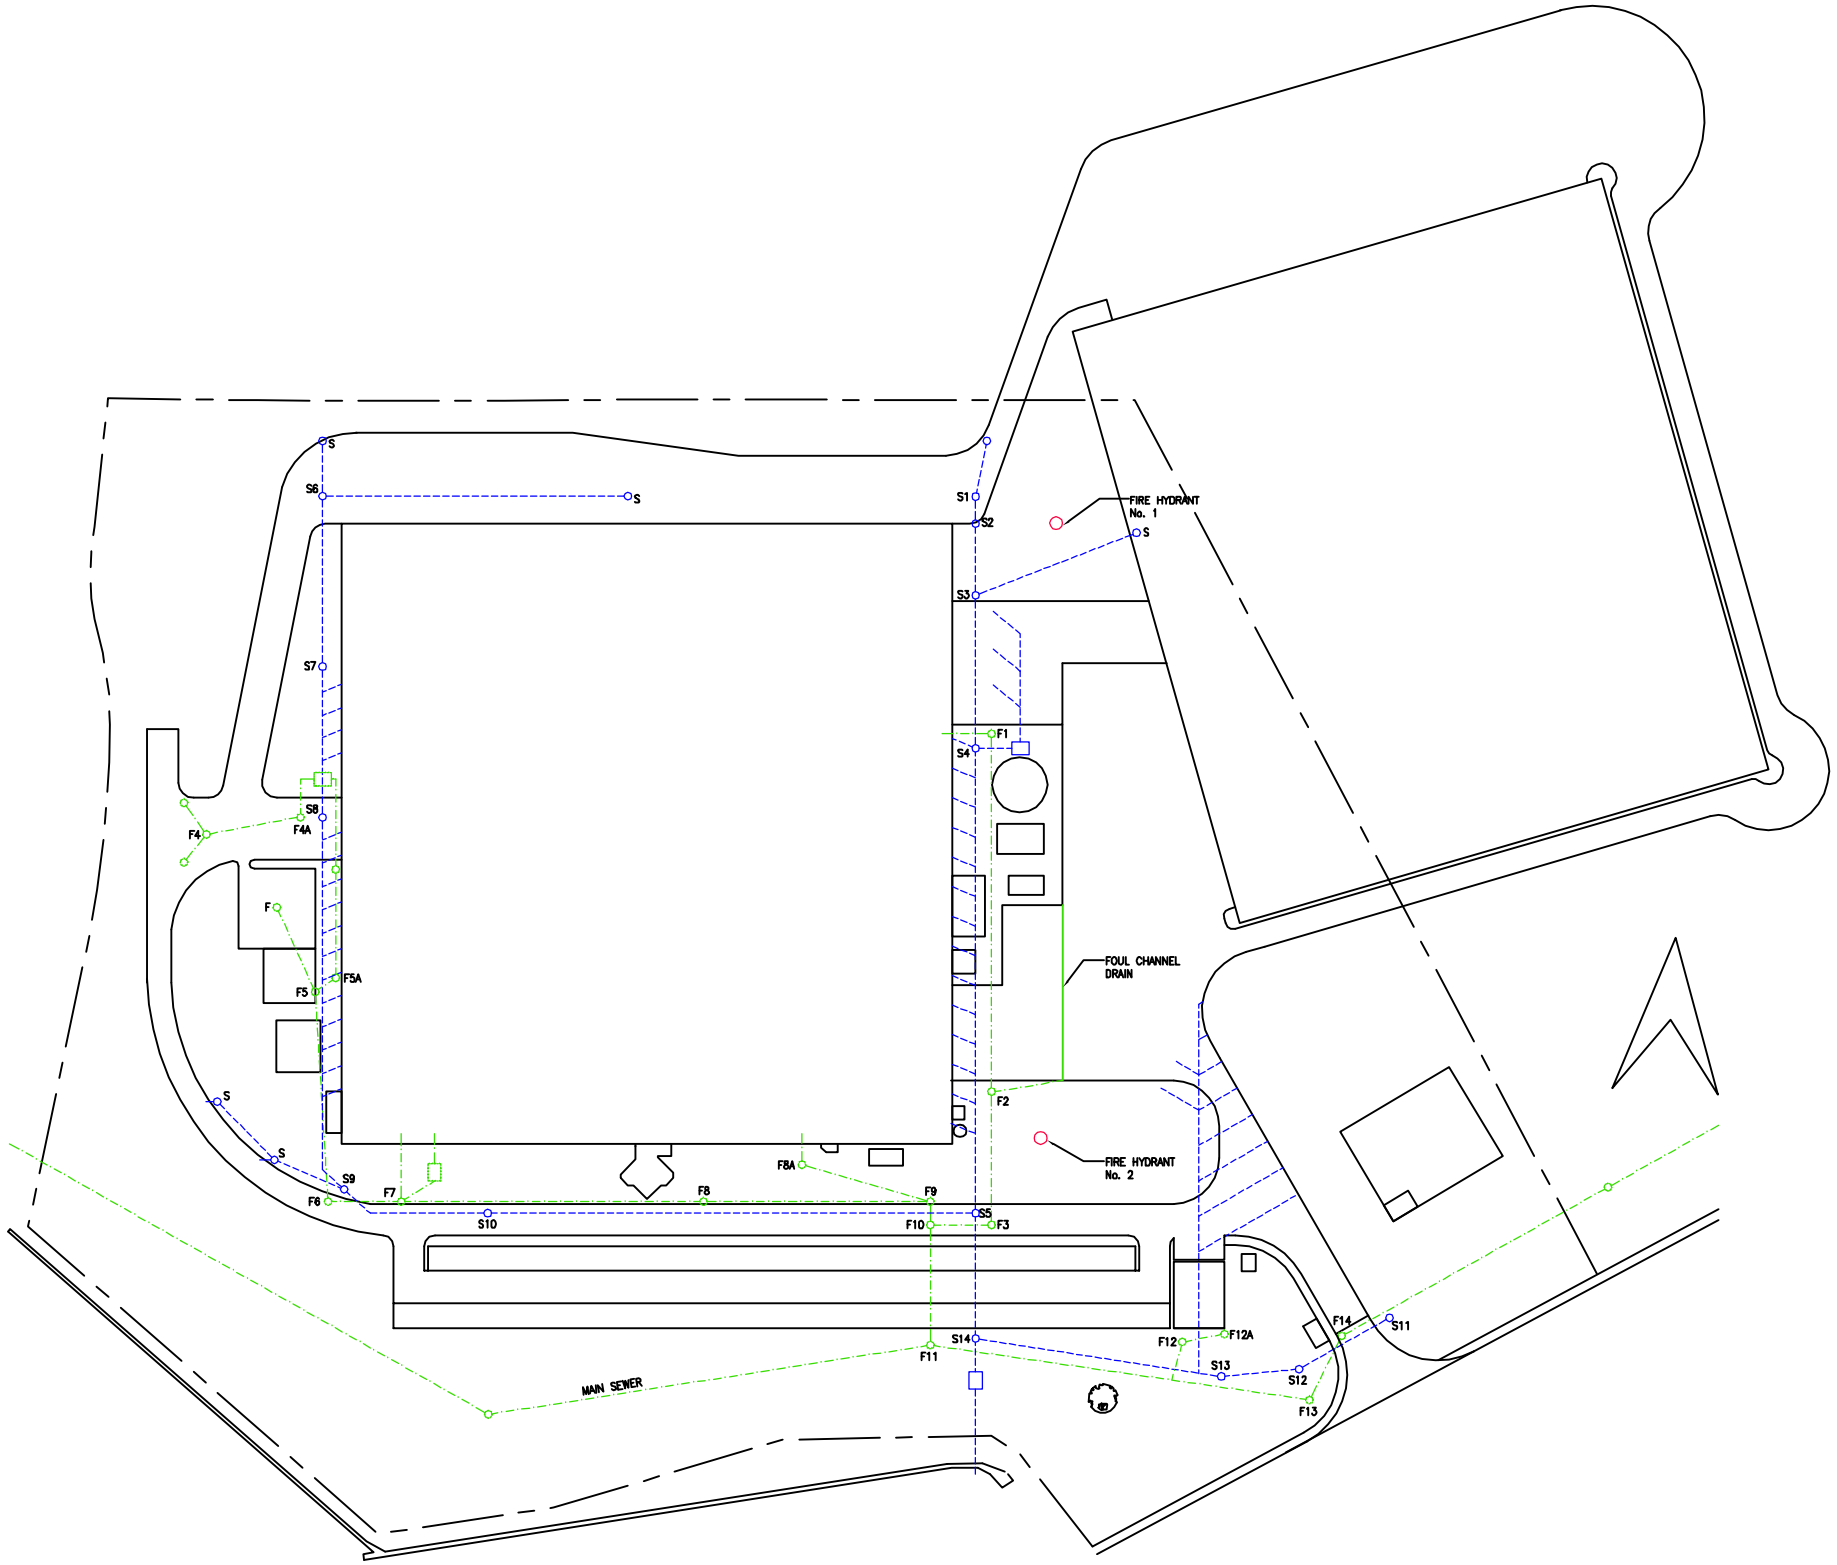

KEY:

SURFACE WATER

FOUL WATER

FIRE HYDRANT

CHANNEL DRAIN (FOUL)

Rev	Description	By	Chk	App	Date

Regatta House
Clippers Quay
Salford Quays
Manchester M50 3XP

Tel: 0161 872 3223
Fax: 0161 872 3193
e-mail:
manchester@wyg.com

White Young Green

Consulting Engineers

Civil Structural Mechanical Electrical Process Rail Traffic Environmental Project Management

Project:

BALL PACKAGING
WREXHAM

Drawing Title:

INDICATIVE SITE LAYOUT

Scale at A2	Drawn By	Date	Checked By	Date	Approved By	Date
1:1000	DC	June 2004				

Project No.	Office	Type	Drawing No.	Revision
A014242	27 01	CS	008	P4

APPROVAL ☐ INFORMATION ☒ TENDER ☐ CONTRACT ☐ CONSTRUCTION ☐

© White Young Green Consulting Ltd.