



Area A-Waste Segregation Plan-Existing
1 : 200

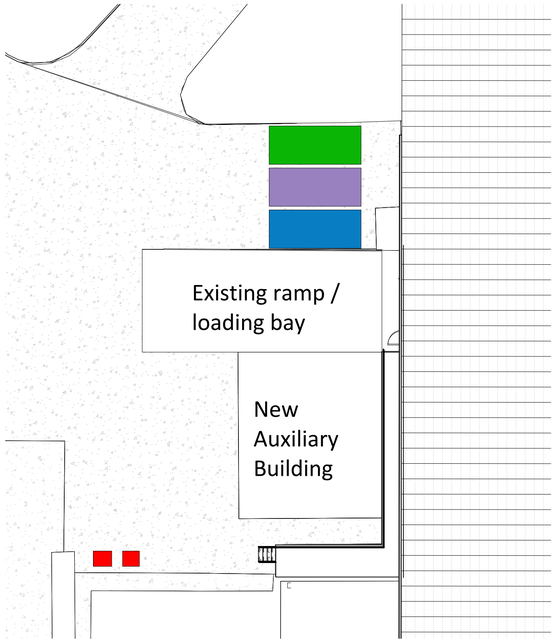

Area A-Waste Segregation Plan-Proposed
1 : 200

Existing Image of Skip Waste by Ramp

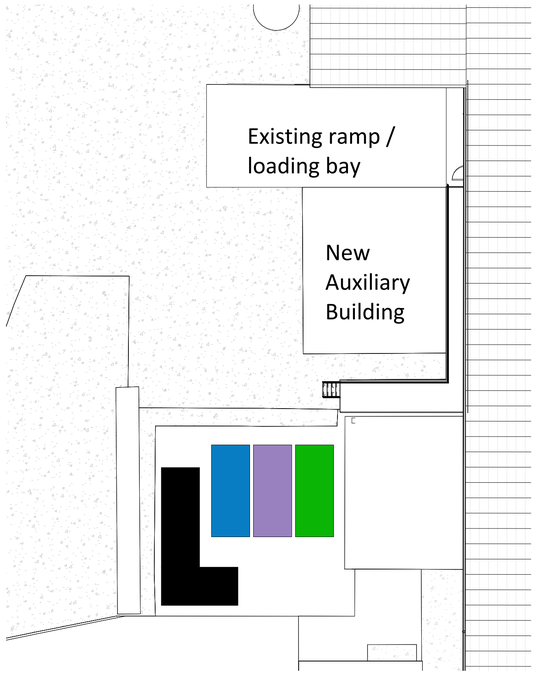



Impacts to Proposed location;

- Existing skip location will be affected by doubling the amount due to the location of the new extension 4 (chemical store & wastewater treatment)
- Potential new location of silo in this area, this will cause tight access to extension 4 and the current skip locations.
- Location of Silo TBC.
- Layout of Extension 4 and access to the extension may cause issues for silo and skips in this location.
- Fire escapes and access into existing production building will be limited.
- Limited access due to existing ramp.

Clients proposed changes;


- Increase in skip collection
- Compactor & skip relocated
- Waste safes and silo to be relocation internally.


Area B-Waste Segregation Plan-Existing
1 : 200

Area B-Waste Segregation Plan-Proposed
1 : 200

Existing Images of waste to Area B



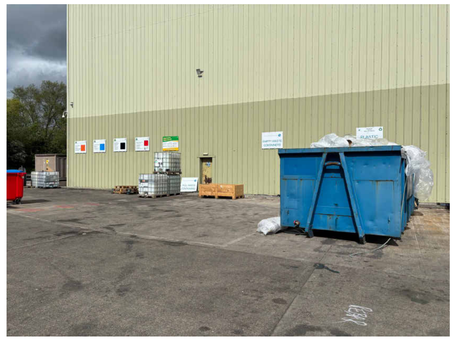

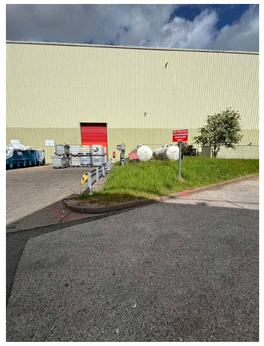

Impacts to Proposed location;

- Additional waste safes and waste for cardboard/paper/plastic and metal would double. Waste safes to be stacked on top of each other.
- Existing access to warehouse to be impacted with the additional waste.
- Existing crash barrier to the corner would impact the accessibility to the new waste safes and other waste to remove them from site.
- Existing door opening to be reused for new Widget line, location of skips to be reviewed.

Clients Proposed Changes;

- Skips are remaining and relocated for new widget line.
- Existing bins and waste safes are to be reduced in amount, keeping a limited number of waste bins in this area.

General Notes


1. Contractor to verify all dimensions and check level datums on site
2. All of the designs are the sole property of TACP Architects Ltd and may not be used without their written agreement
3. All prints, specifications and their copyright are the property of TACP Architects Ltd
4. ~~Do not scale off drawings~~
5. All dimensions shall be checked on site before commencment of shop drawings, manufacture and all discrepencies must be reported to TACP Architects Ltd

0m 10m 20m 30m 40m 50m

VISUAL SCALE 1:500

Key

1. Wood Skip
2. Paper/Cardboard
3. Metals/Plastics
4. Hazardous Waste
5. Mixed Metal Skip
6. General Waste
7. Food Waste

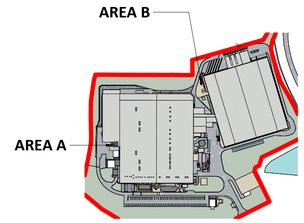

Key Plan

Revisions

Rev	Date	Description	By	Check
P01	04/06/26	Issued For Clients Approval	EL	AJC
P02	15/06/26	Revised to clients comments - Issued for Planning	EL	AJC
P03	13/07/26	Drawing updated to client comments	EL	AJC

Client: Ardagh Metal Packaging

Project Title: Ardagh Wrexham Line 5

Sheet Name: Proposed Waste Segregation Plan

Classification: Status:

Scale	Date	Drawn By	Checked By	Office
As indicated@A1	18/05/26	EL	AJC	Wrexham

Job Number	Project•Originator•Zone•Level•Type•Role•Number	Revision
25043	AWF-TACP-SE-XX-DR-A-7117.1	P03

TACP Architects Ltd

Pembroke House
Ellice Way, Wrexham Technology Park,
Wrexham, LL13 7YT
01978 291161

admin@tacparchitects.co.uk
www.tacparchitects.co.uk

TACP Architects