
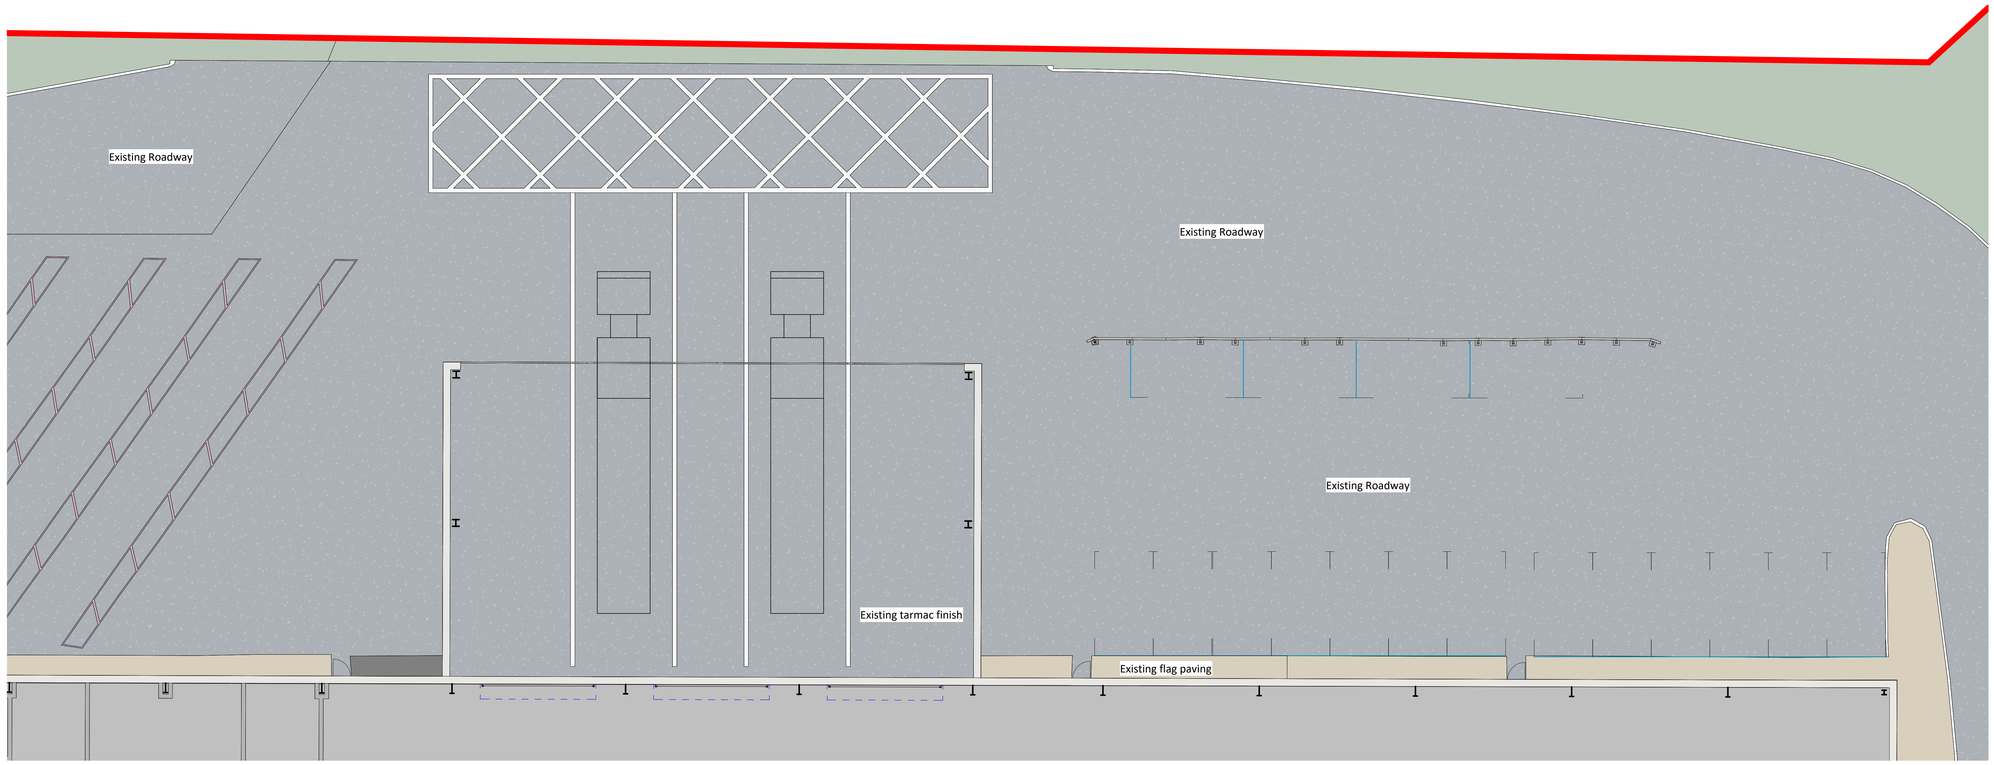


Existing Site-External Finishes-Existing Warehouse Canopy
1 : 100

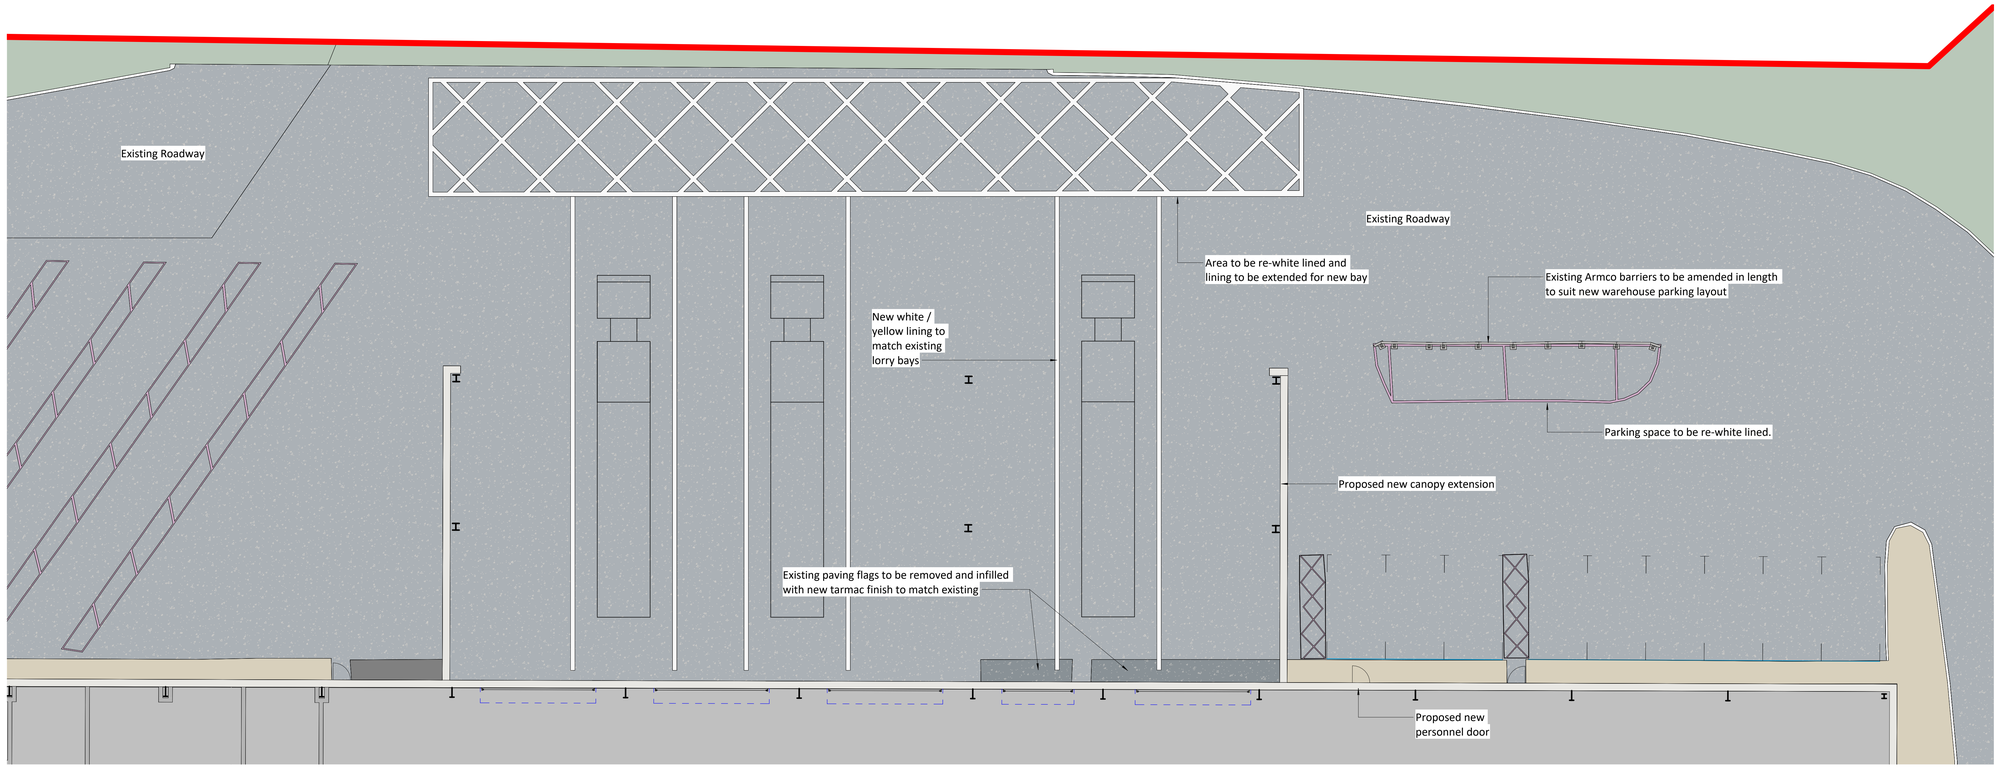

Proposed Site-External Finishes- Proposed Warehouse Canopy
1 : 100

General Notes

1. Contractor to verify all dimensions and check level datums on site
2. All of the designs are the sole property of TACP Architects Ltd and may not be used without their written agreement
3. All prints, specifications and their copyright are the property of TACP Architects Ltd
4. ~~Do not scale off drawings~~
5. All dimensions shall be checked on site before commencment of shop drawings, manufacture and all discrepencies must be reported to TACP Architects Ltd

0m 2m 4m 6m 8m 10m

VISUAL SCALE 1:100

External Finishes Key - Hard Standing

- Existing roadway / tarmac finish
- Proposed new roadway / tarmac finish
- Existing gravel finish
- Proposed gravel finish
- Existing path
- Proposed paving slabs - 600x600 Marshalls, colour: Buff
- Proposed Gabion Wall (Retaining Wall)

External Finishes Key - Hard Standing

- Existing grass area
- Proposed new turfed area
- Existing Trees - taken from survey
- Proposed new trees / landscaping
- Existing river/brook

Revisions

Rev	Date	Description	By	Check
P01	04/06/26	Issued For Clients Approval	EL	AJC
P02	15/06/26	Revised to clients comments - Issued for Planning	EL	AJC

Client: Ardagh Metal Packaging

Project Title: Ardagh Wrexham Line 5

Sheet Name: Existing&Proposed External Finishes-Canopy Extension

Classification: Status:

Scale	Date	Drawn By	Checked By	Office
As indicated@A0	02/06/26	EL	AJC	Wrexham

Job Number	Project•Originator•Zone•Level•Type•Role•Number	Revision
25043	AWF-TACP-SE-XX-DR-A-7108	P02

TACP Architects Ltd

Pembroke House
Ellice Way, Wrexham Technology Park,
Wrexham, LL13 7YT
01978 291161

admin@tacparchitects.co.uk
www.tacparchitects.co.uk

TACPArchitects