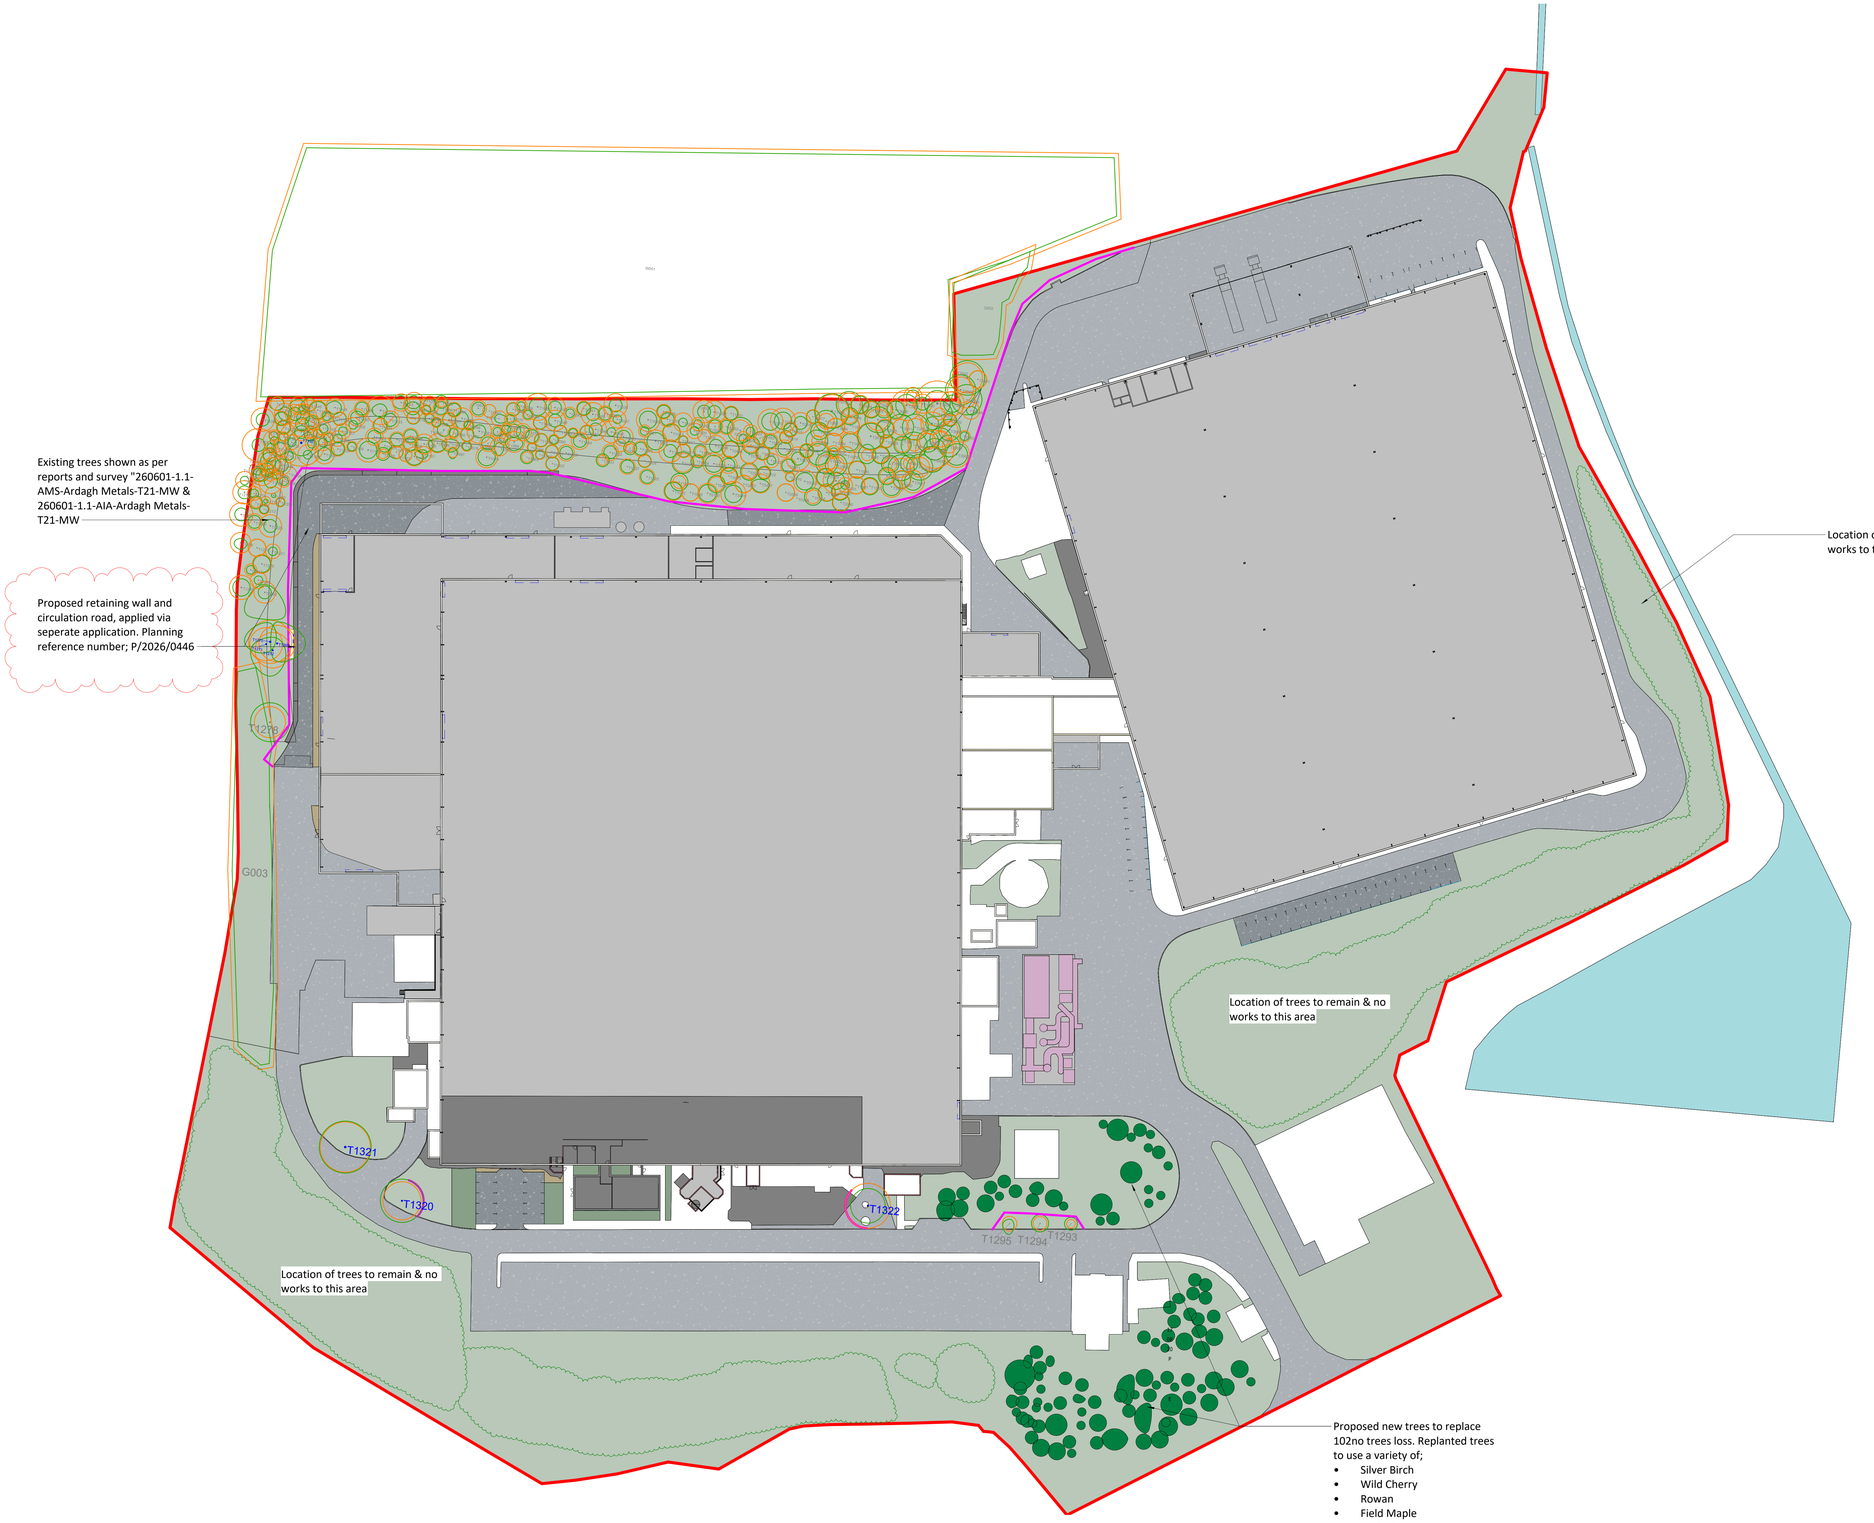


General Notes

1. Contractor to verify all dimensions and check level datums on site
2. All of the designs are the sole property of TACP Architects Ltd and may not be used without their written agreement
3. All prints, specifications and their copyright are the property of TACP Architects Ltd
4. ~~Do not scale off drawings~~
5. All dimensions shall be checked on site before commencment of shop drawings, manufacture and all discrepencies must be reported to TACP Architects Ltd

0m 10m 20m 30m 40m 50m

VISUAL SCALE 1:500

External Finishes Key - Hard Standing

- Existing grass area
- Proposed new turfed area
- Existing Trees - taken from survey
- Proposed new trees / landscaping
- Existing river/brook

North

Revisions

Rev.	Date	Description	By	Check
P01	26/02/26	Issued for Information	JM	AJC
P02	15/06/26	Revised to clients comments - Issued for Planning	EL	AJC
P03	13/07/26	Note added re planning reference - circulation road & retaining wall	EL	AJC

Client: Ardagh Metal Packaging

Project Title: Ardagh Wrexham Line 5

Sheet Name: Proposed Soft Landscaping Plan

Classification: Status:

Scale	Date	Drawn By	Checked By	Office
As indicated@A0	01/06/26	EL	AJC	Wrexham

Job Number	Project•Originator•Zone•Level•Type•Role•Number	Revision
25043	AWF-TACP-SE-XX-DR-A-7003	P03

TACP Architects Ltd

Pembroke House
Ellice Way, Wrexham Technology Park,
Wrexham, LL13 7YT
01978 291161

admin@tacparchitects.co.uk
www.tacparchitects.co.uk

TACP Architects