
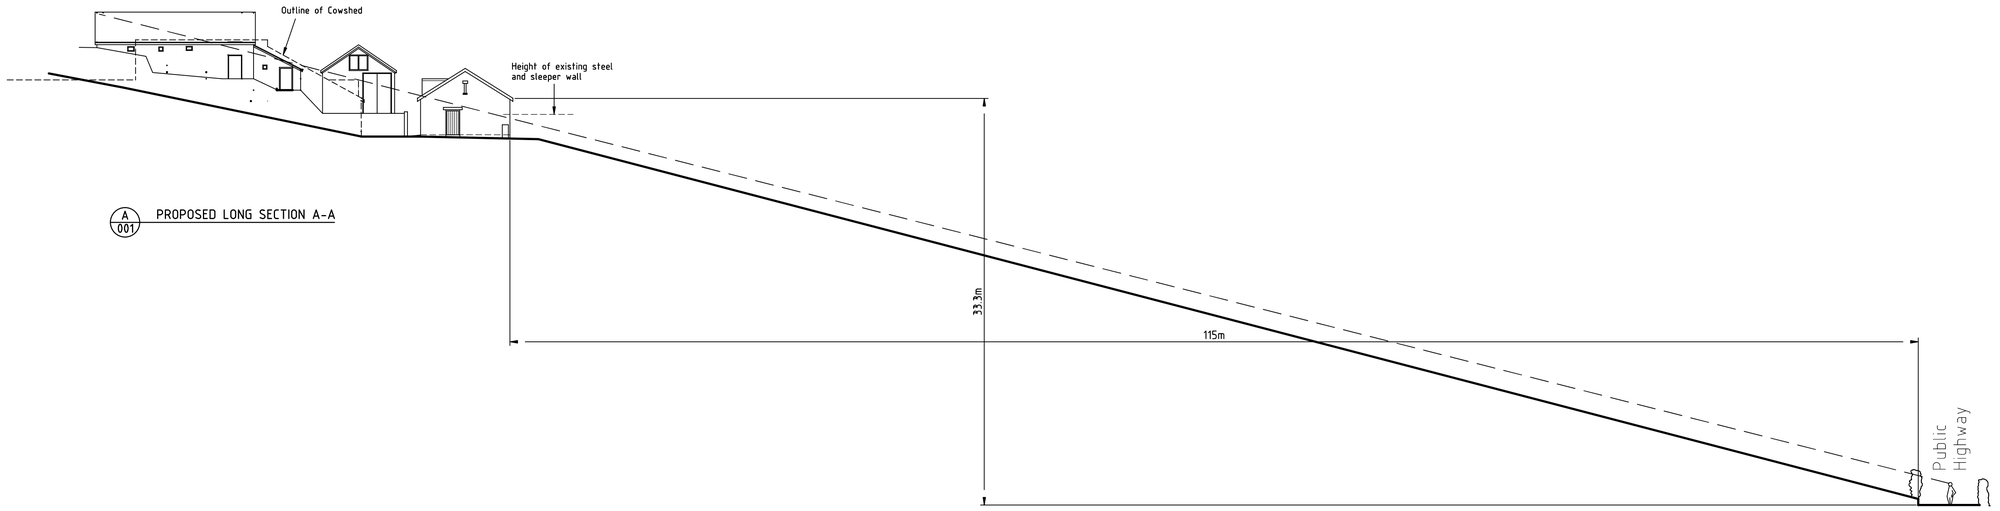


A 001 PROPOSED LONG SECTION A-A

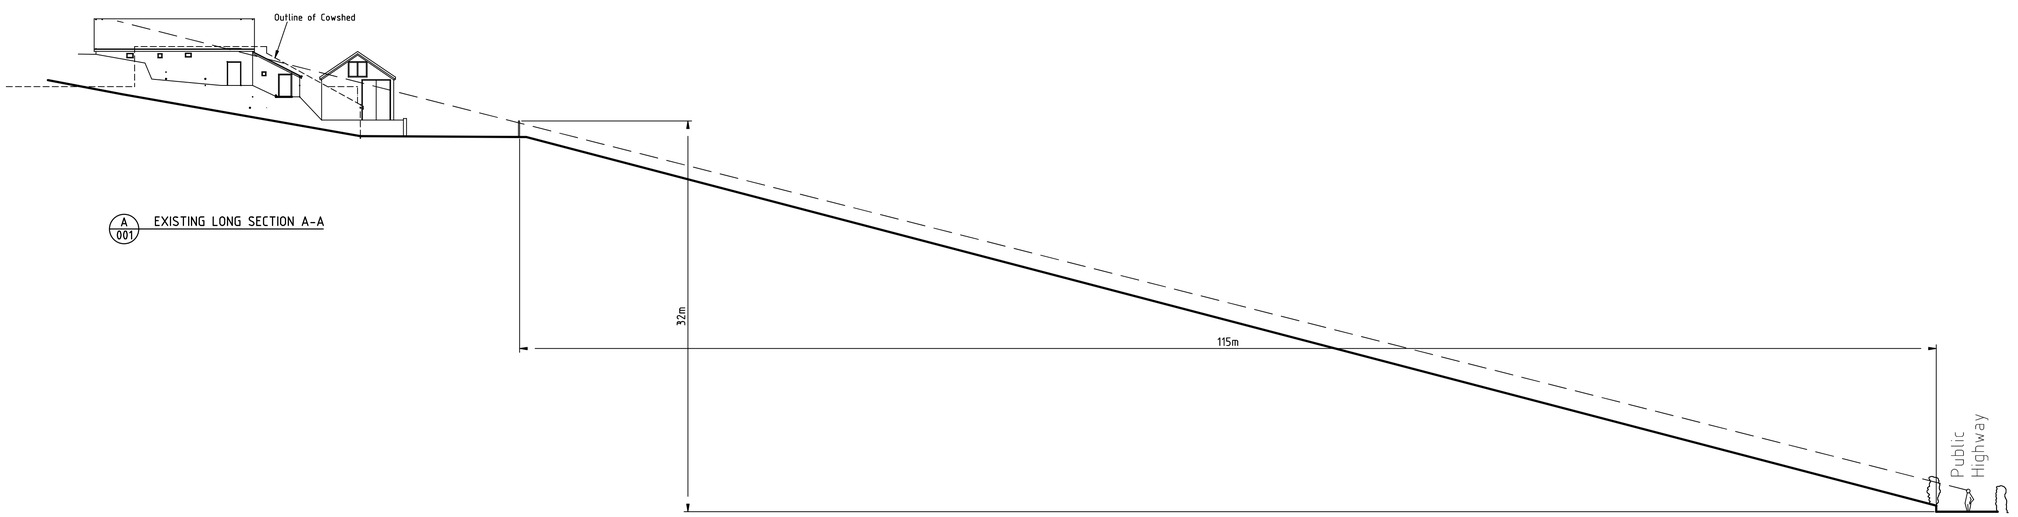

A 001 EXISTING LONG SECTION A-A

ANDREW ALMOND
07766 51 33 75
andrew.almond4@btinternet.com

PROPOSED NEW VEHICLE GARAGE
AT Y-BONC

EXISTING AND PROPOSED LONG SECTIONS

Drawing Number - YBVG 002
Revision - A
Date - 13/07/2026

Scale - 1:250 @ A1