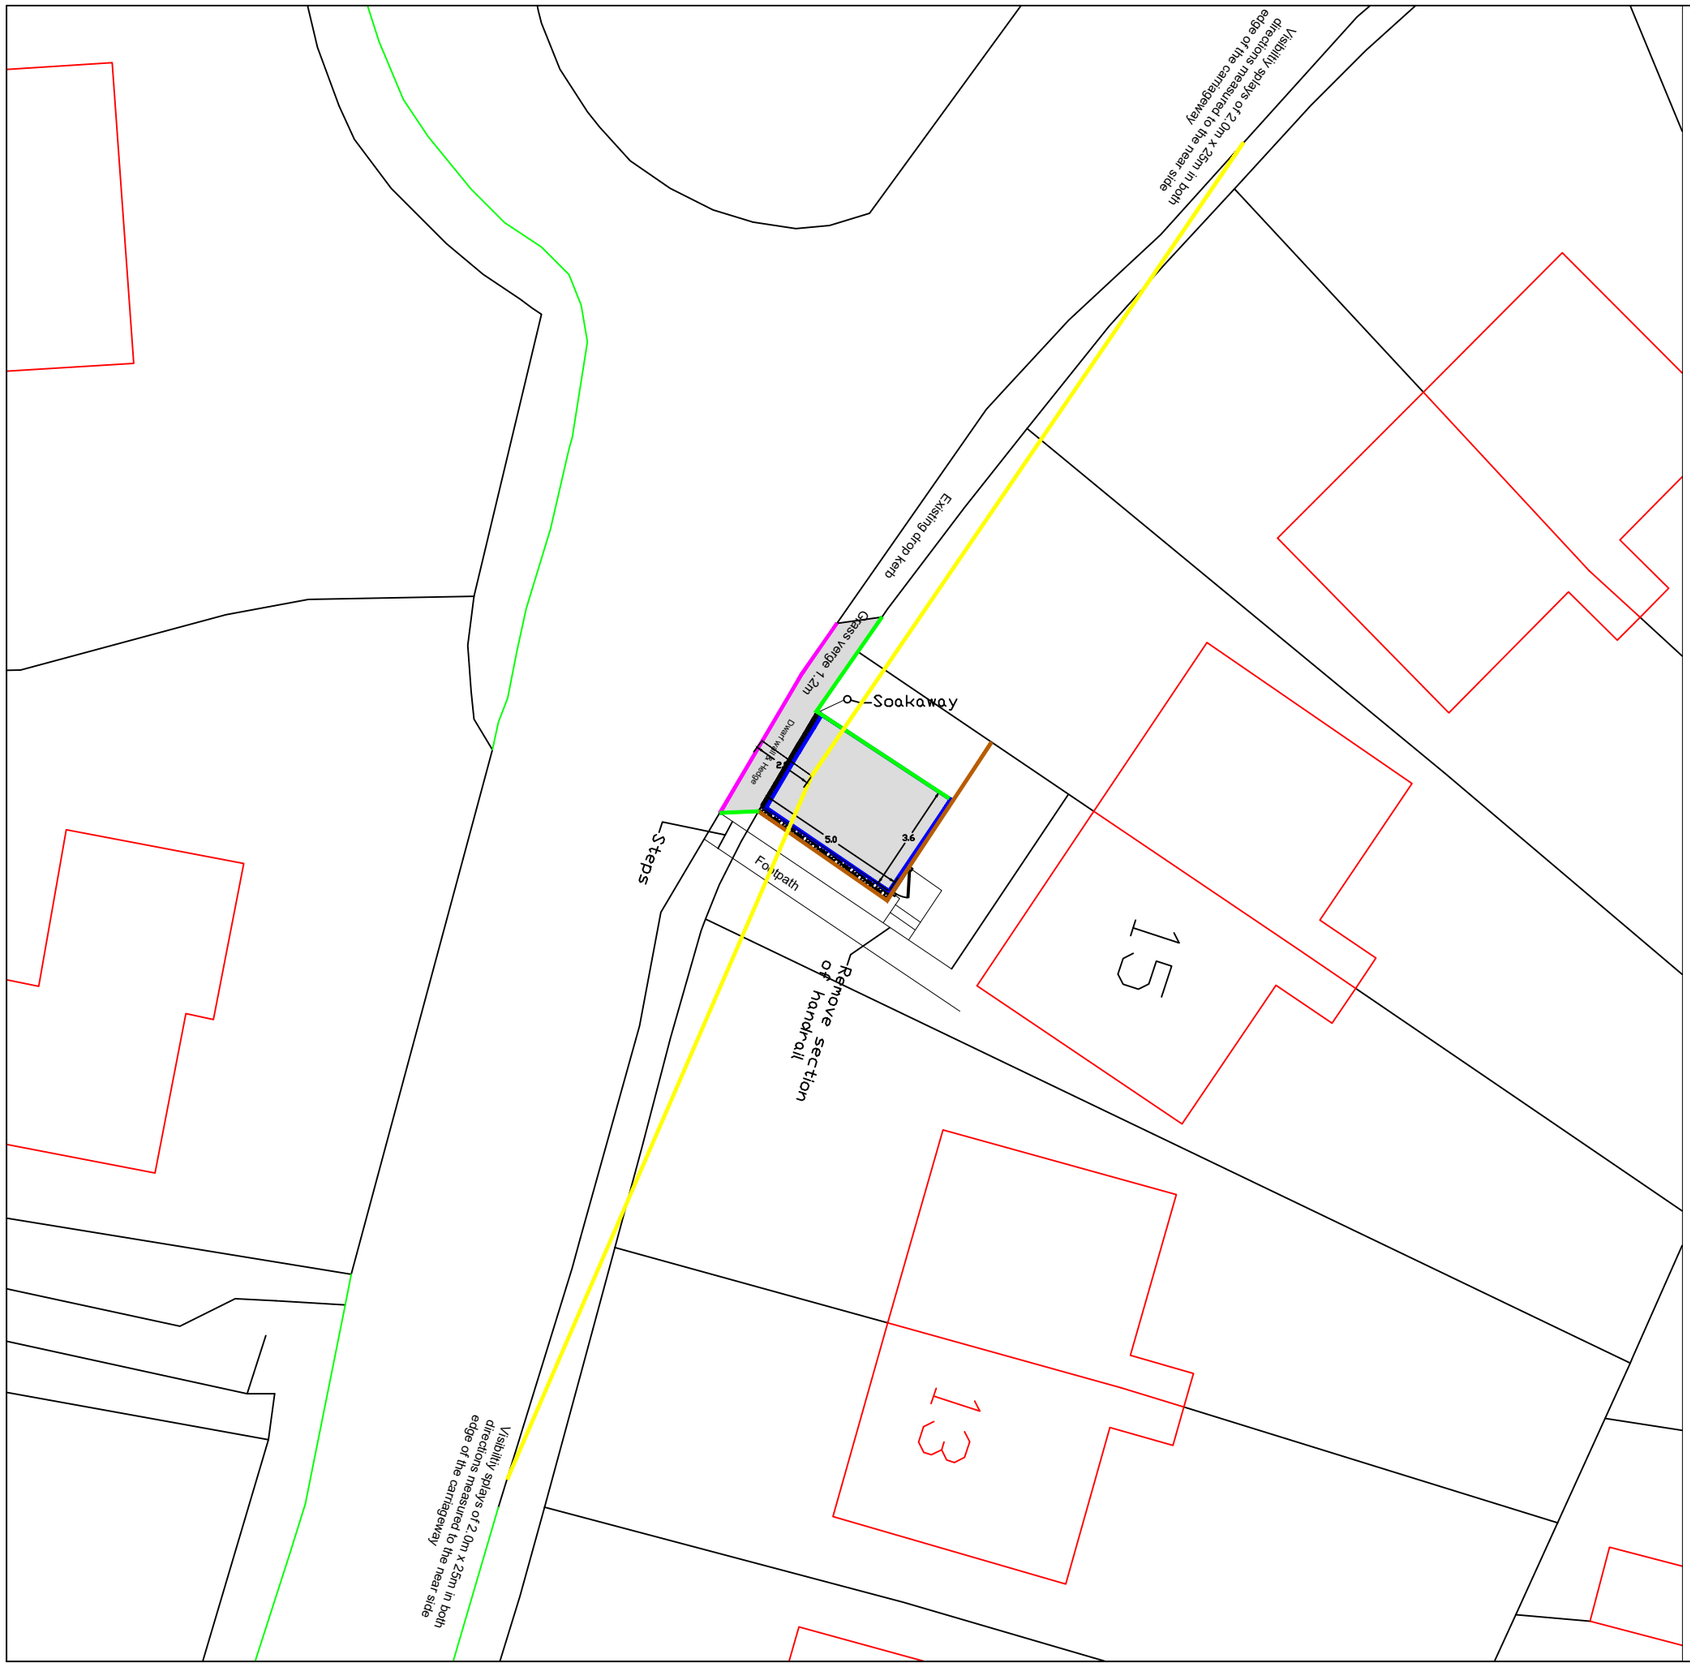



Notes

Visibility splays of 2.0m x 25m in both directions measured to the near side edge of the carriageway

Visibility splays of 2.0m x 25m in both directions measured to the near side edge of the carriageway

It is prohibited to remove hedges or trees during the nesting season, (Approx mid-March to September)

Check for Virgin Media cables in footway and garden areas

KEY

- Double gravel board with timber fence over
- Precast Concrete BN Kerb 125 x 150mm
- Precast Concrete Flags
- Precast Concrete EBN Kerb
- Visibility Splays

HARDSTANDING SPECIFICATION

Surface Course, Dense Bitumen Macadam, 10mm nominal size,depth 40mm
Binder Course, Dense Bitumen Macadam, 20mm nominal size,depth 60mm
Sub-base, Granular Sub-base Type1 ,depth 200mm

FOOTPATH SPECIFICATION

Surface Course, Dense Bitumen Macadam, 10mm nominal size,depth 20mm
Binder Course, Dense Bitumen Macadam, 20mm nominal size,depth 60mm
Sub-base, Granular Sub-base Type1 ,depth 150mm

All setting out to be agreed with WCBC prior to commencing works on site

WREXHAM COUNTY BOROUGH COUNCIL
Housing Services,
Housing and Public Protection Department,
Ruthin Road,
Wrexham.
LL13 7TU
Tel: (01978) 315300 Fax: (01978) 315355

| | | | |
|---|---|---|---|
| Project: 15 Pen Y Graig Road | | | |
| Detail: Proposed On Plot and Drop Kerb | | | |
| Drawn By: AJ | Date: July 2026 | Checked By: | |
| Scale: A3@1:200 | Project No: | Dwg No: 01 | Rev: Preliminary |

15 Pen Y Graig Road