
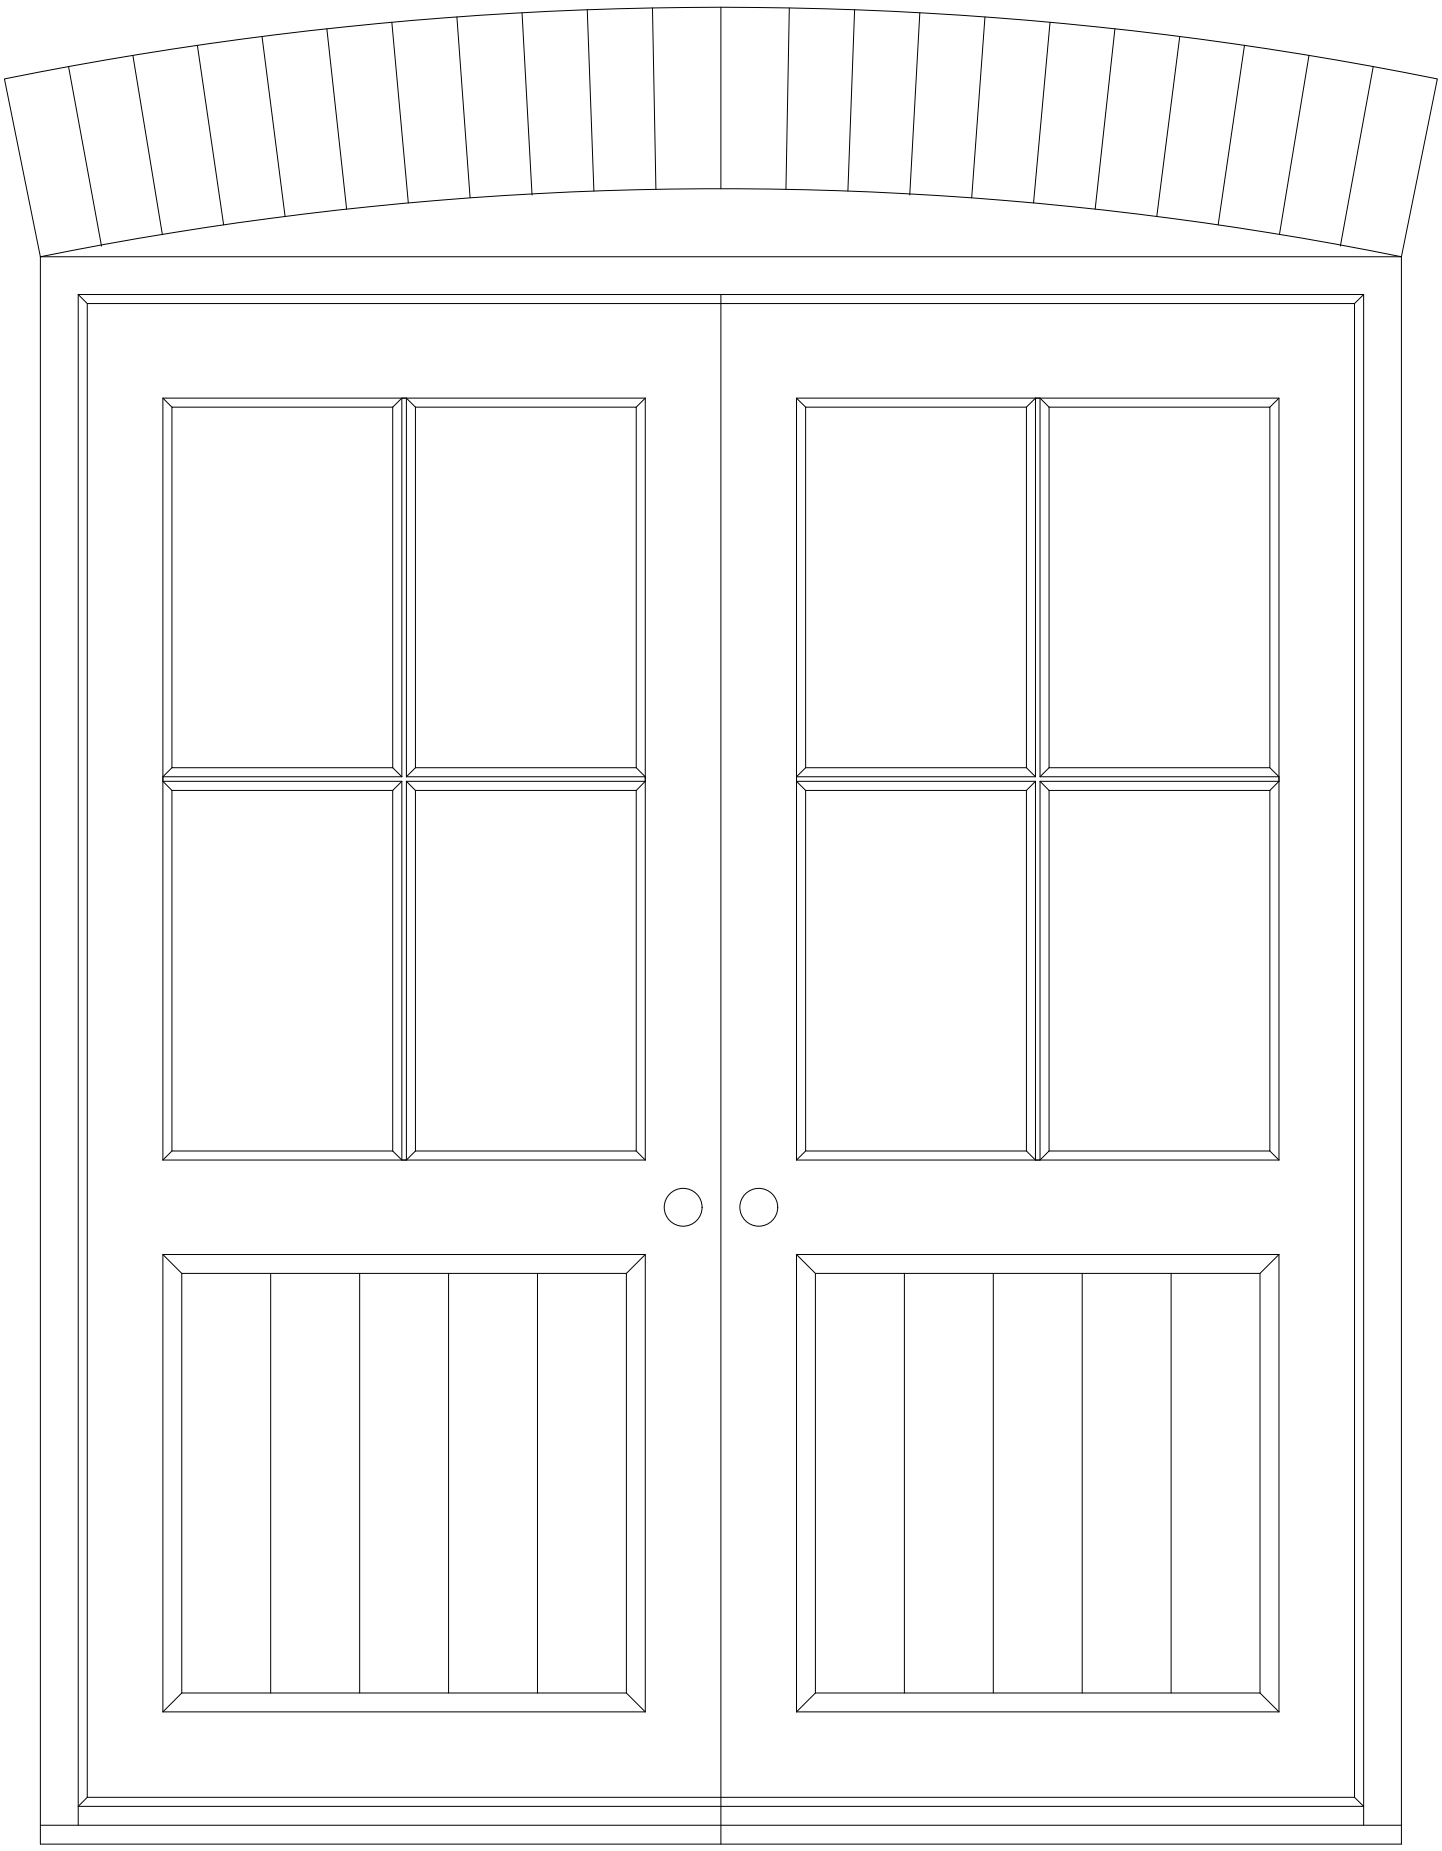


ELEVATION
GD09

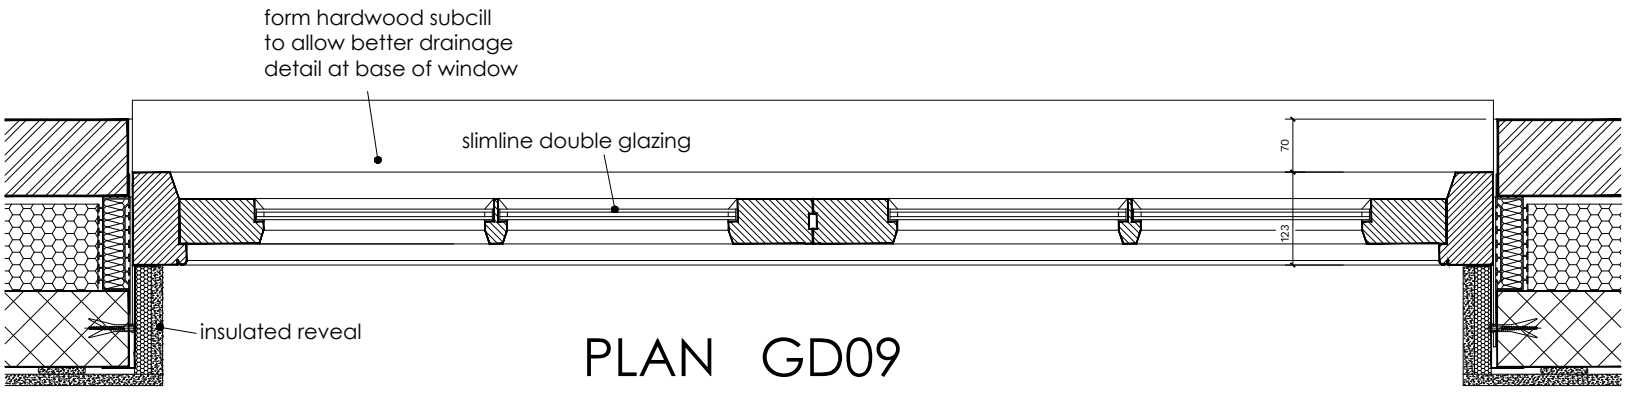

PLAN GD09
PROPOSED DOUBLE DOORS

					REV	DESCRIPTION	DATE	BY	CHKD

CLIENT: CLARE GRICE

STATUS: PLANNING

PROJECT: MOSS VILLA, CHAPEL LANE
BRONINGTON, WHITCHURCH
SHROPSHIRE SY3 3HR

SCALE @ A3:	DRAWN BY:	CHKD BY:	DATE:
1:10	OH	PF	14.07.26

DRAWING: JOINERY DETAILS
PROPOSED DOORWAY
GD09

DRAWING No: SA47065 -BRY-XX - DT- A - 009 _

REVISION:

BERRYS

0 100 200 300 400 500
SCALE 1:10 mm

RIBA Chartered Practice

BEECH HOUSE
SHREWSBURY BUSINESS PARK
SHREWSBURY
SHROPSHIRE
SY2 6FG
TEL: 01743 271697
shrewsbury@berrys.uk.com
www.berrys.uk.com

ORIGINATING OFFICE:

NORTH POINT:

DISCLAIMER NOTES:

DO NOT SCALE THIS DOCUMENT - USE FIGURED DIMENSIONS ONLY

ALL DIMENSIONS MUST BE CHECKED ON SITE PRIOR TO COMMENCEMENT OF ANY RELATED WORKS.

THIS DOCUMENT IS COPYRIGHT OF THE ORIGINATOR, IT MUST NOT BE ALTERED, REPRODUCED OR DISTRIBUTED WITHOUT PRIOR CONSENT.

THIS DOCUMENT MUST BE READ IN CONJUNCTION WITH ALL SUPPORTING DOCUMENTS PRODUCED BY THE ORIGINATOR AND OTHER PROJECT DISCIPLINES.

OS MAPPING OBTAINED FROM PROMAP LICENCE No. 100022432
REPRODUCED BY BERRYS UNDER OS LICENCE No. 100003668