
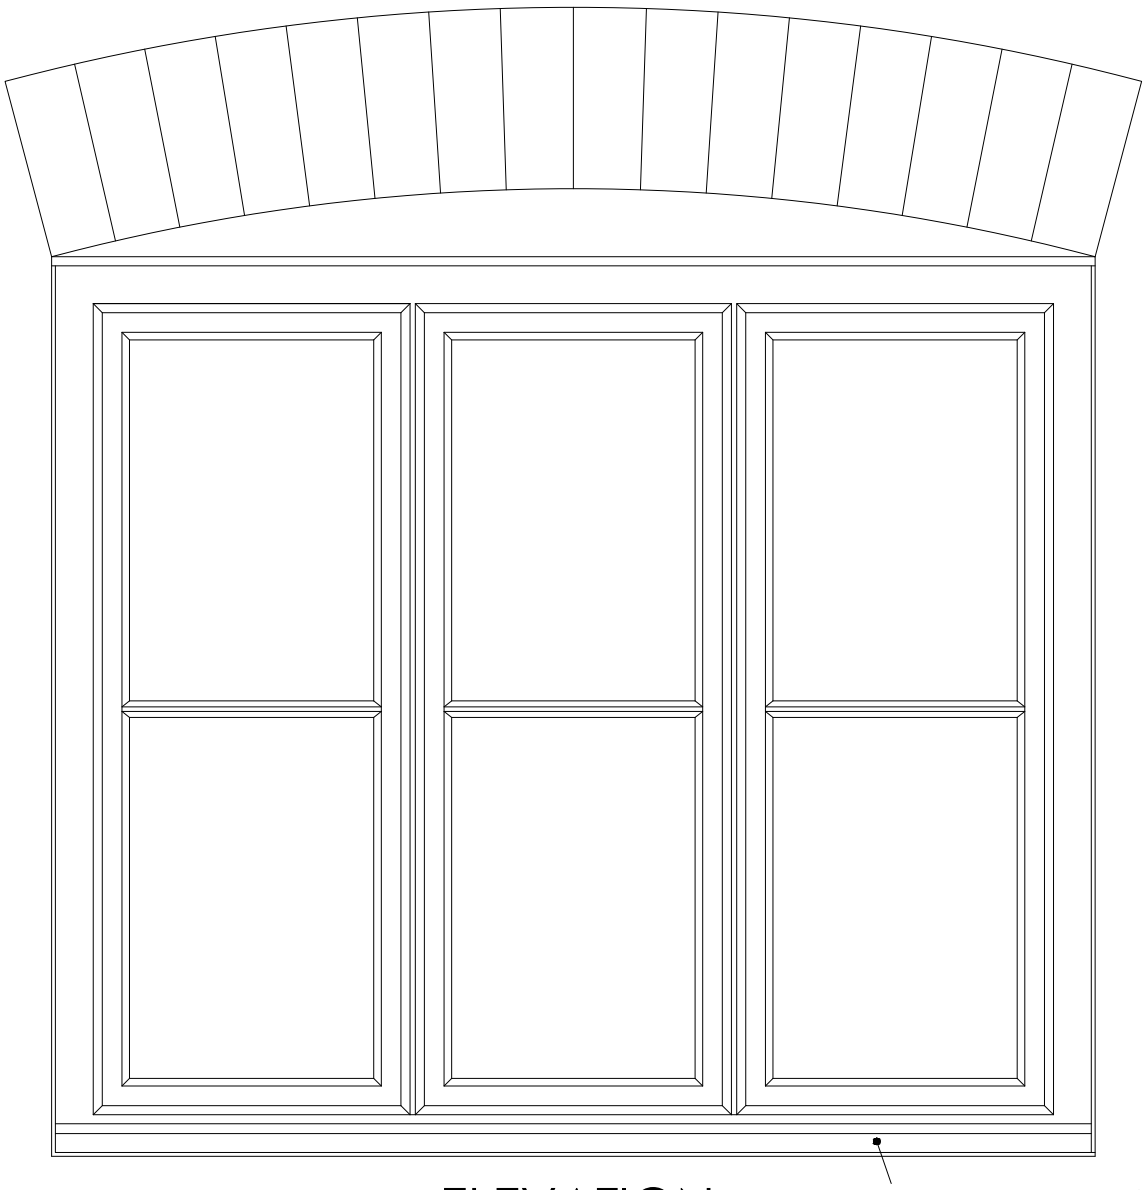


ELEVATION
GW05, GW06 & FW05

Note
For first floor window opening FW05 which needs to function as a fire escape window Due to the restricted width of opening lights we will need to subdivide and incorporate the central mullion into each opening light as per the principle set out with Drawing No. SA47065/BRY/XX/DT/A/007/D

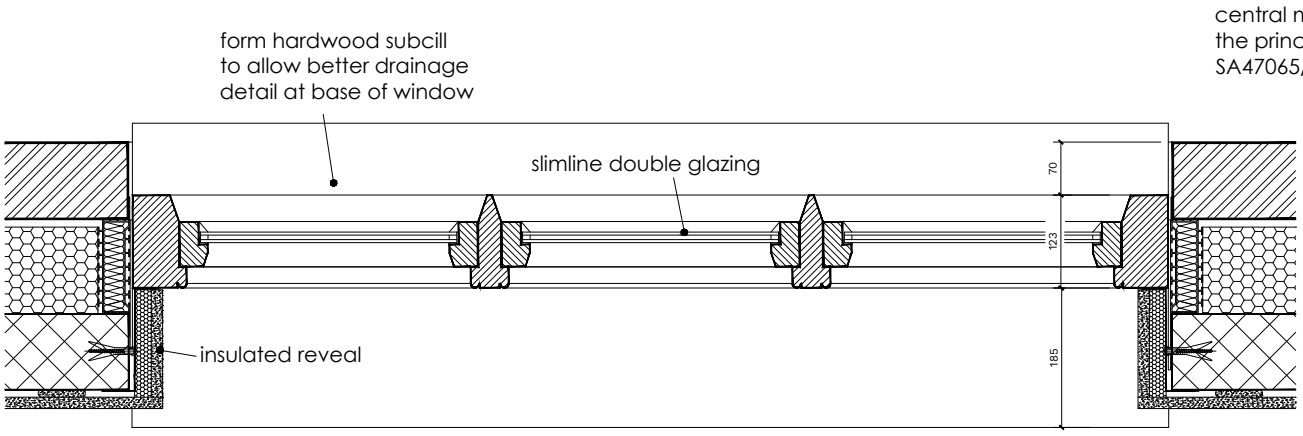

PLAN
PROPOSED WINDOW PLAN

Installation of timber windows - Guidance Notes
Allow for a 10mm tolerance overall (5mm each side)
Before any fixings are used the window should be packed all four sides level and plum in the opening. When building-in a continuous support at cill level can be provided by a mortar bed.
Cill and head packing should be a maximum 150mm from each jamb and beneath each mullion.
Side fixings should be used at 150mm from the top and bottom of the frame, and a maximum 450mm between fixings.
Windows above 1800mm wide should also be fixed in the centre of the head and the cill
Fix into the brickwork using either a screw and anchor plug (8 x 120mm fixing recommended) or self tapping concrete anchor, ensure the fixing is at least 25mm into the brickwork, preferably 50mm. Both the frame and the brickwork will need to be drilled creating a pilot hole to fix into.
Fix the window through the frame, where possible using unobstructive locations. The fixings must be at the same point as the spacer to ensure the fame does not become distorted.
To prevent air infiltration between the window and the adjacent wall the gap should be sealed using an expanding foam seal. An additional seal can then be provided by a silicone based sealant.



Example of Window Ironmongery
Pewter Shepherds Crook
Casement Stay



Example of Window Ironmongery
Pewter Shepherds Crook
Espagnolette Window Fastener

REV	DESCRIPTION	DATE	BY	CHKD

CLIENT: CLARE GRICE

STATUS: PLANNING

PROJECT: MOSS VILLA, CHAPEL LANE
BRONINGTON, WHITCHURCH
SHROPSHIRE SY3 3HR

SCALE @ A3:	DRAWN BY:	CHKD BY:	DATE:
1:10	OH	PF	14.07.26

DRAWING: JOINERY DETAILS
PROPOSED WINDOWS
GW03, GW06 & FW05

DRAWING No: SA47065 -BRY-XX - DT- A - 010 _

REVISION:

BERRYS

0 100 200 300 400 500
SCALE 1:10 mm

RIBA Chartered Practice
BEECH HOUSE
SHREWSBURY BUSINESS PARK
SHREWSBURY
SHROPSHIRE
SY2 6FG
TEL: 01743 271697
shrewsbury@berrys.uk.com
www.berrys.uk.com

ORIGINATING OFFICE:

NORTH POINT:

DISCLAIMER NOTES:

DO NOT SCALE THIS DOCUMENT - USE FIGURED DIMENSIONS ONLY

ALL DIMENSIONS MUST BE CHECKED ON SITE PRIOR TO COMMENCEMENT OF ANY RELATED WORKS.

THIS DOCUMENT IS COPYRIGHT OF THE ORIGINATOR, IT MUST NOT BE ALTERED, REPRODUCED OR DISTRIBUTED WITHOUT PRIOR CONSENT.

THIS DOCUMENT MUST BE READ IN CONJUNCTION WITH ALL SUPPORTING DOCUMENTS PRODUCED BY THE ORIGINATOR AND OTHER PROJECT DISCIPLINES.

OS MAPPING OBTAINED FROM PROMAP LICENCE No. 100022432
REPRODUCED BY BERRYS UNDER OS LICENCE No. 100003668