
NOTES	
1.	Do not scale this drawing.
2.	All dimensions to be checked on Site.
3.	Final postions of all equipment to be agreed on Site.
4.	This drawing is subject to Copyright and is not to be reproduced in part or whole without approval.

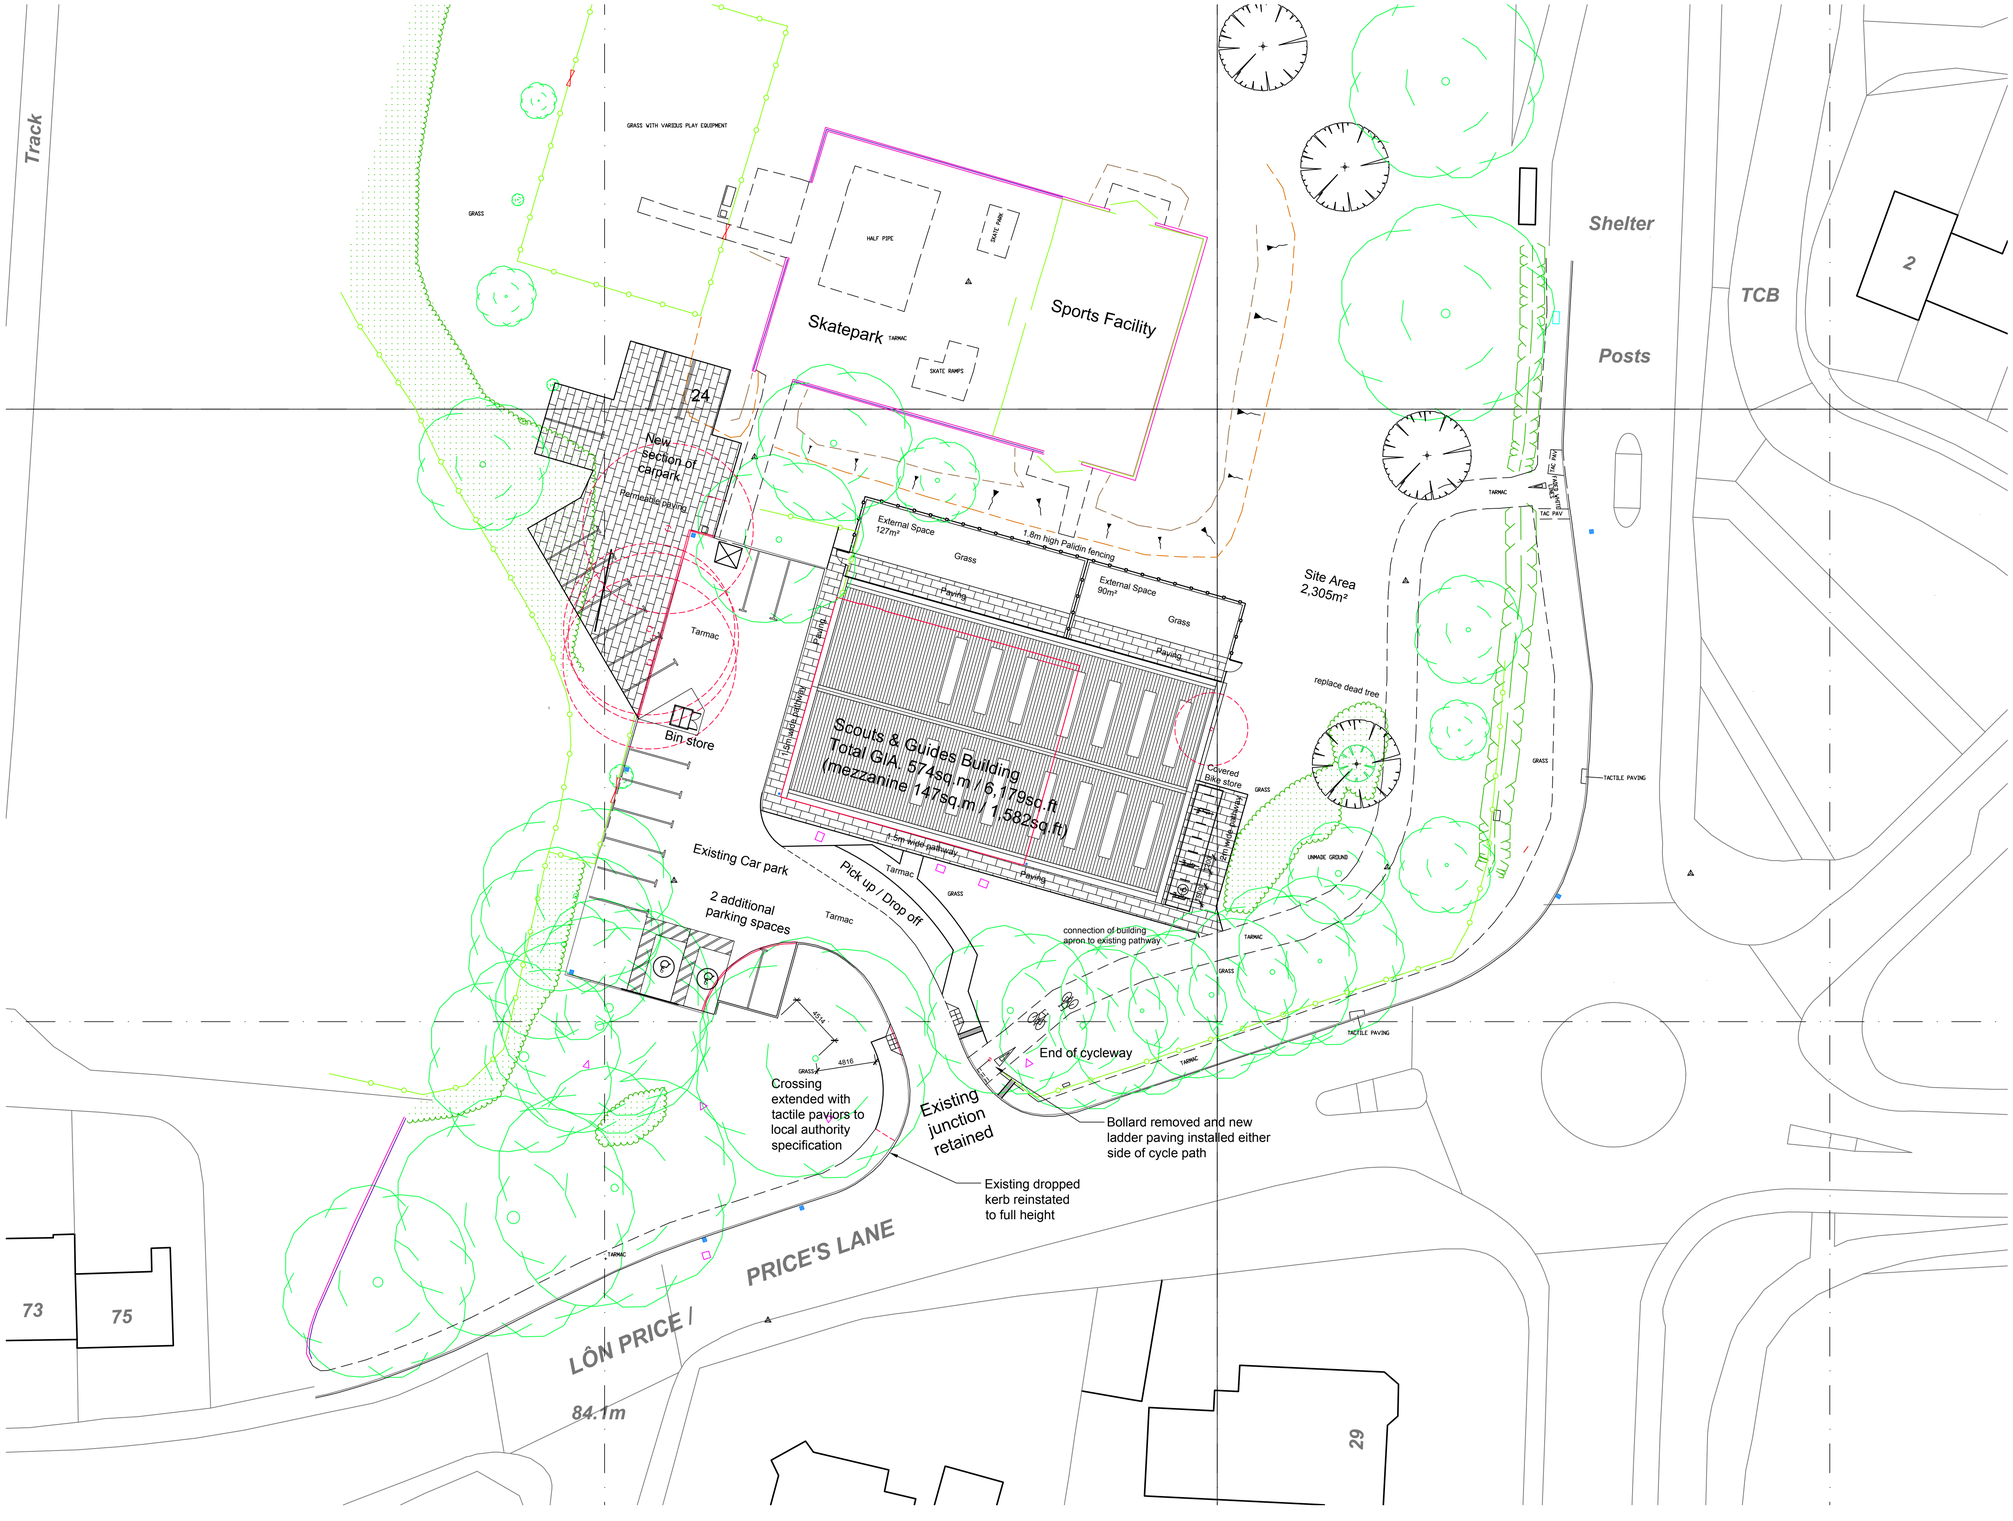

Rev.	By	Date	Description
D	TS	13.07.2026	Tactiles to pathway at the end of cycleway amended
C	TS	12.06.2026	Cycle store, crossing and pathways updated.
B	TS	05.06.2026	Additional parking and drop off space indicated. Cycle and refuse store added.
A	TS	01.07.2025	Site boundary adjusted
0	TS	05.06.2025	First issue.

Client
Wrexham Borough Council

Project
Scout and Guide relocation
Former Community Centre
Price's Lane
Wrexham LL11 2NB

Drawing Title
Proposed Site Layout

Drawn By	TS	Date	June 2025
Job No.	P424	Status	Planning
Dwg No. L01	Rev D	Scale@ A1	1:250

ARCHITECTURE WORKS
RESIDENTIAL COMMERCIAL INDUSTRIAL

The Coach House
Warrington Road
Mickle Trafford
Chester
CH2 4EA

Tel: 01244 300199
Mobile: 07974 674674
Email: toby@architecture.works