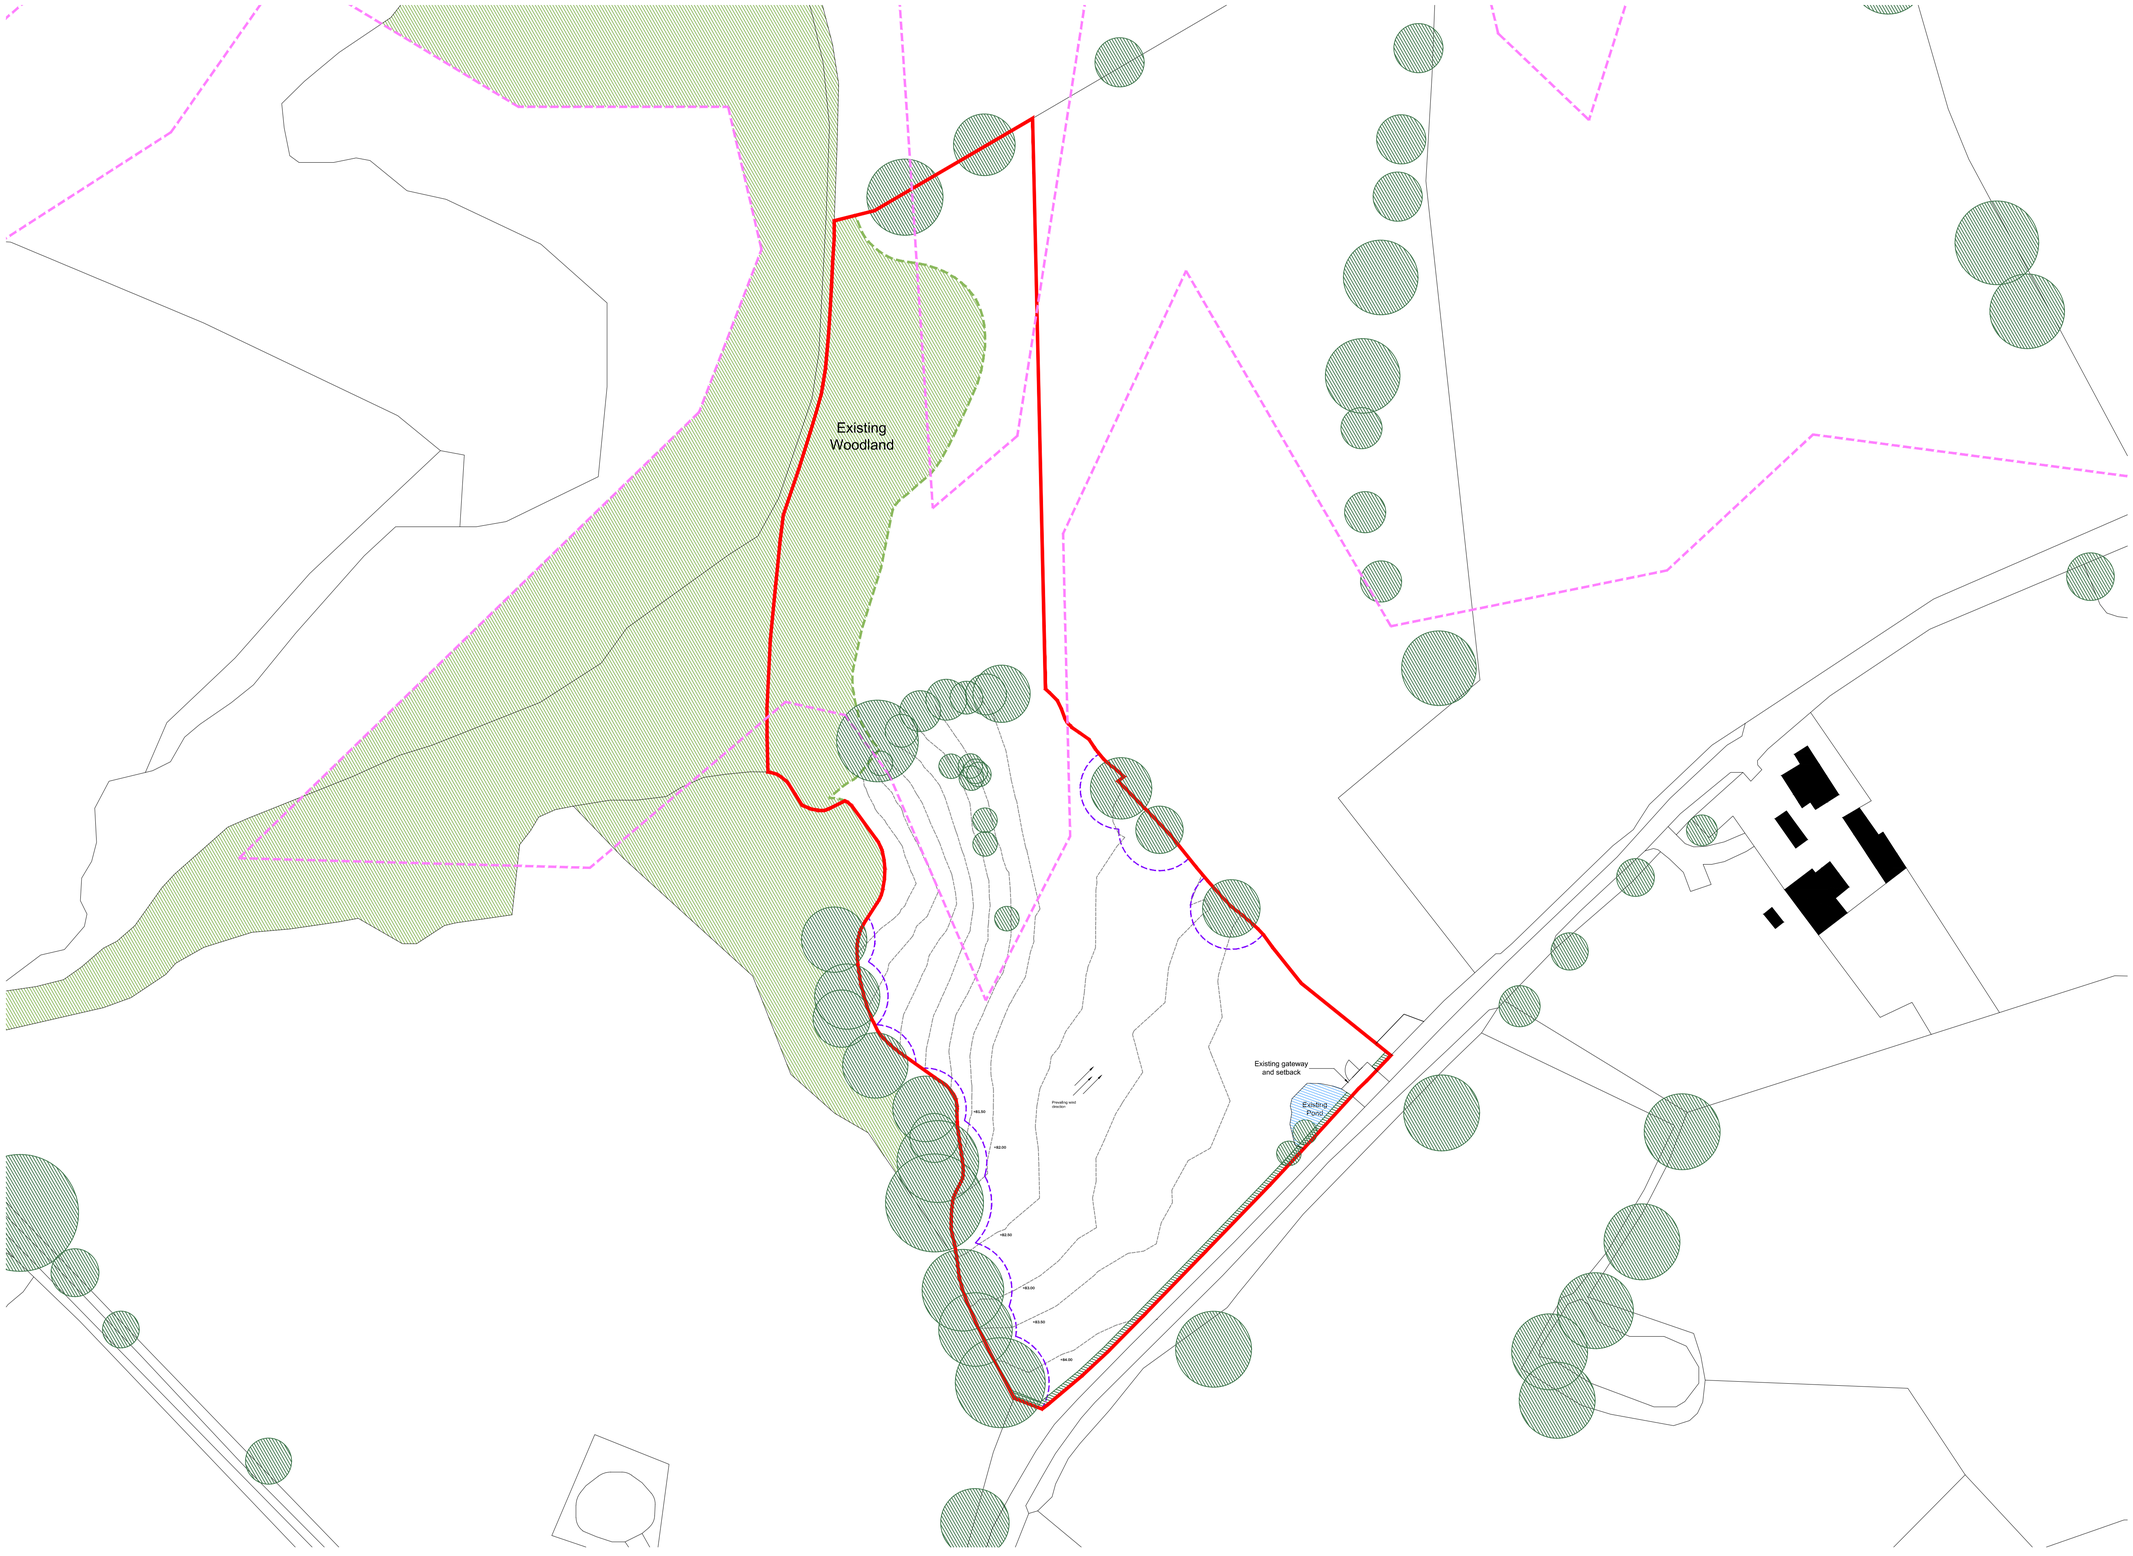


1 **Constraints Plan** SCALE: 1:750 @ A1

© Crown copyright 2026 Ordnance Survey 100053143

Site address:

Land at Lower Wych, Lower Wych Road, Bronington, Wrexham, Wales, SY14 7JZ

12/07/2026

Revisions:

A // Initial Issue

Notes:

1.
2.
3.
4.
5.
6.
7.
8.
9.
10.

Key:

- Site Boundary
- Potential Sand and Gravel Deposits
- Root Protection Areas
- Existing Trees
- Existing Woodland

Project North

Scale 1:750 As Shown @ A1

Constraints plan

A1.3

Sheet No.