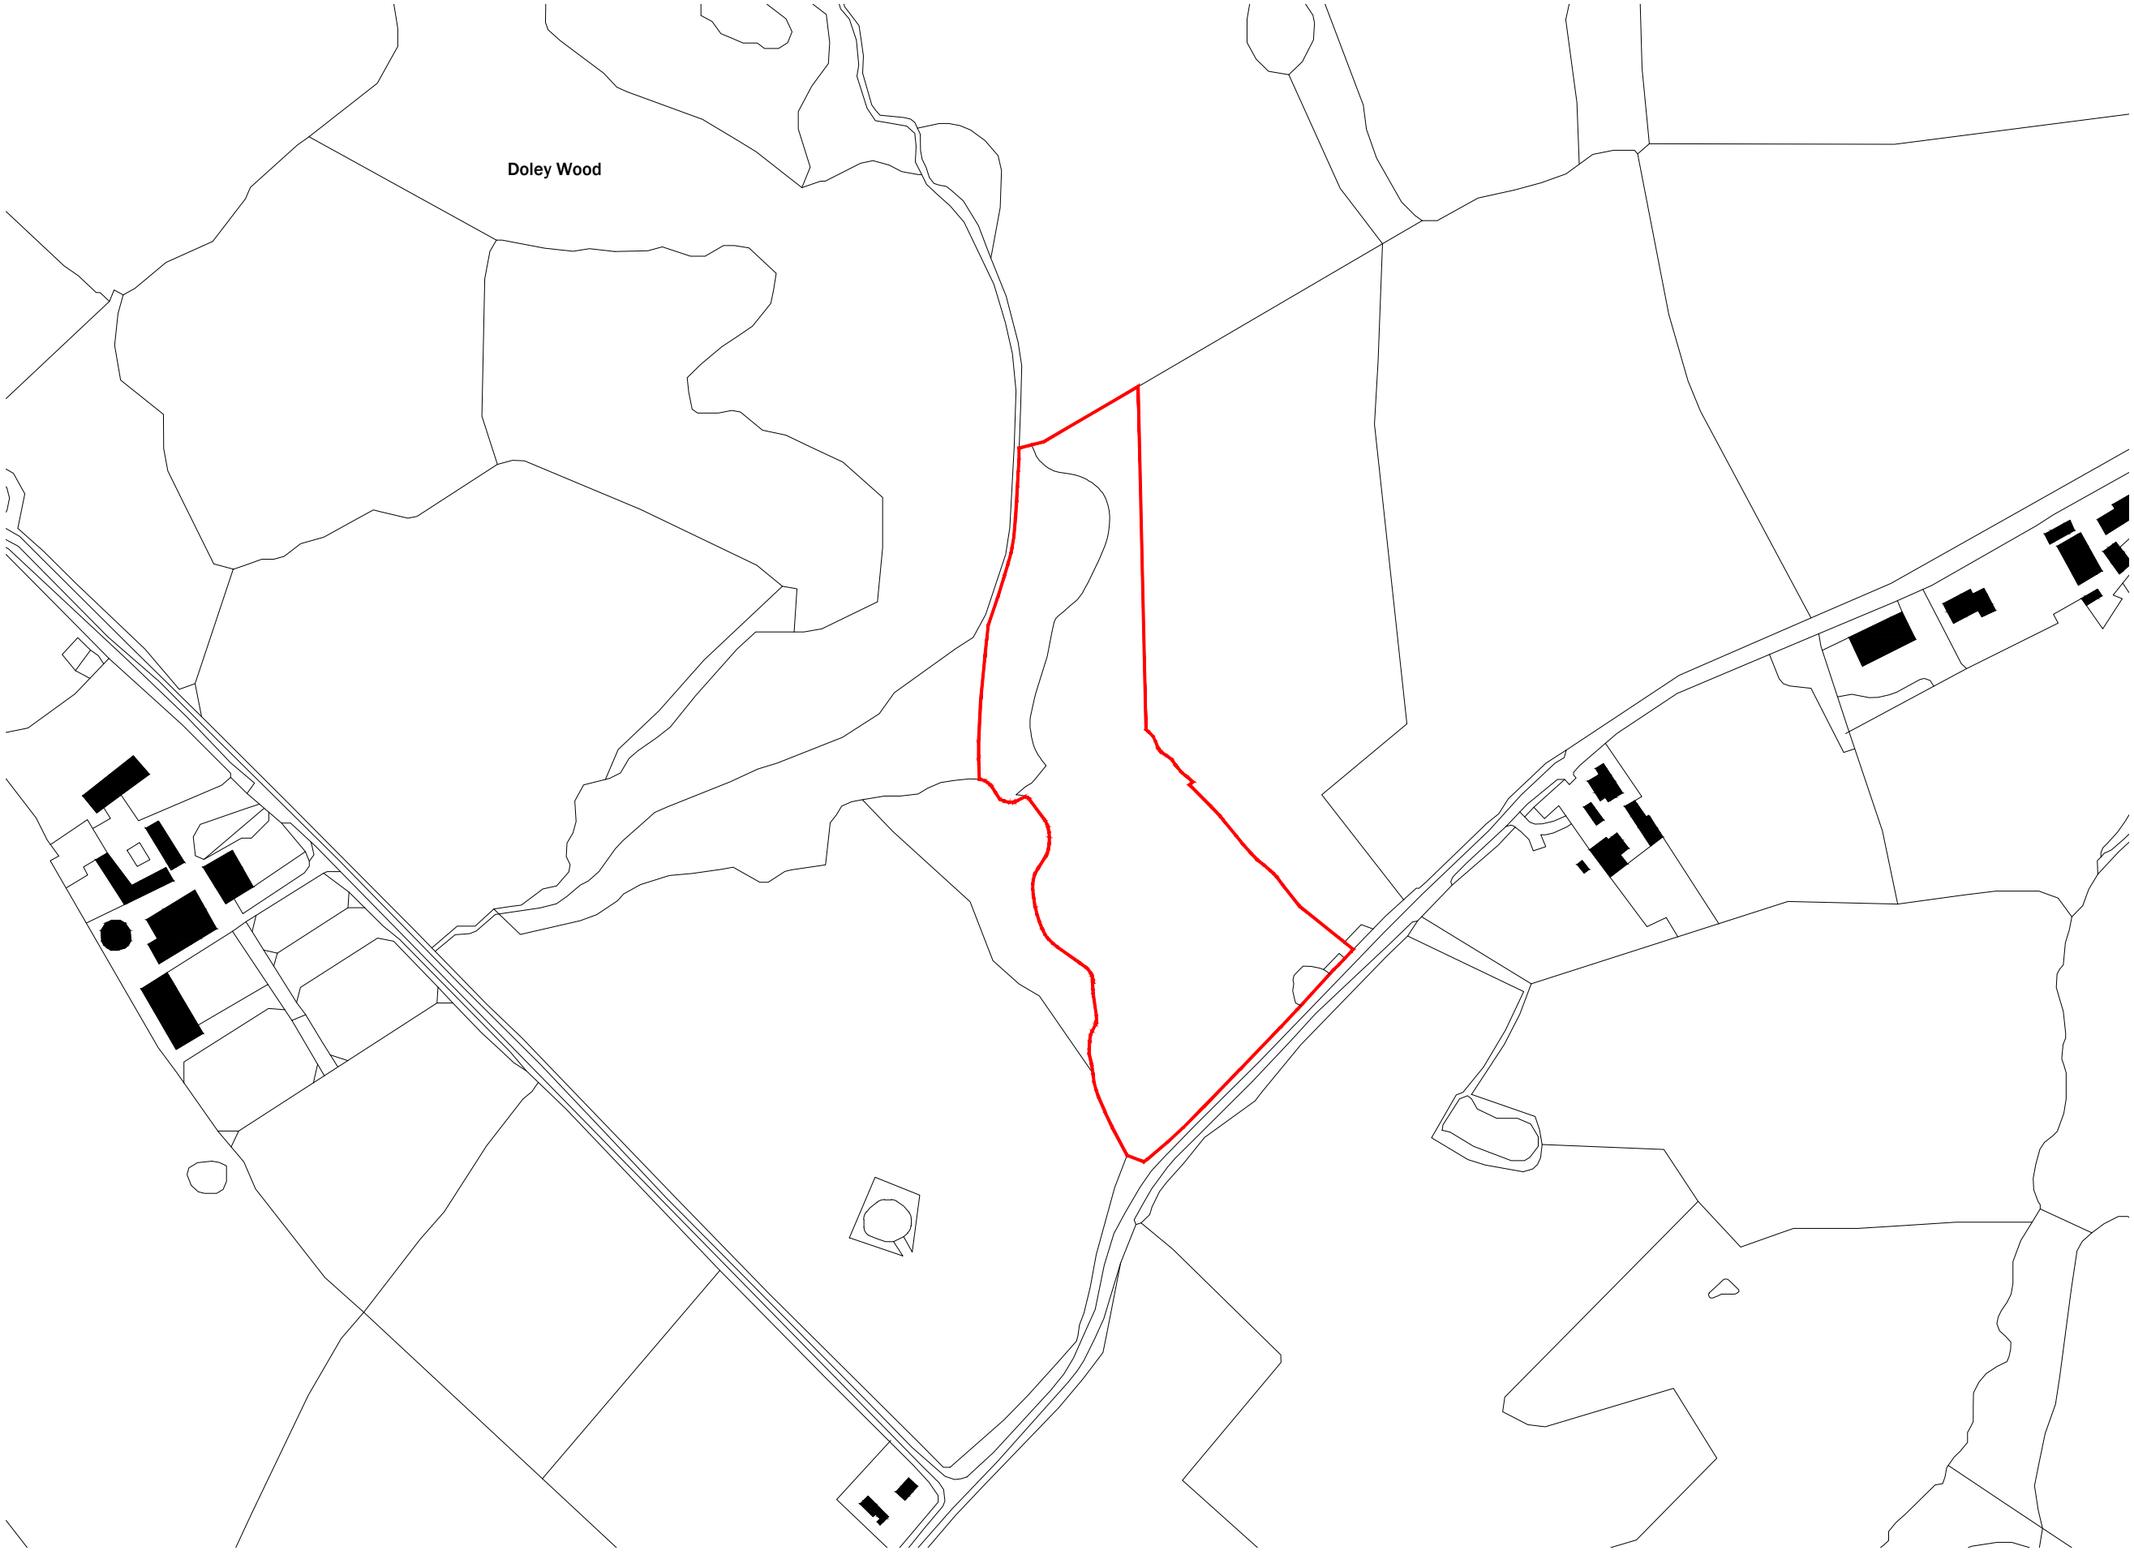


1 **Location Plan** SCALE: 1:1250 @ A3

© Crown copyright 2026 Ordnance Survey 100053143

Site address:

Land at Lower Wych, Lower Wych Road, Bronington, Wrexham, Wales, SY14 7JZ

12/07/2026

Revisions:

A // Initial Issue

Notes:

1.
2.
3.
4.
5.
6.
7.
8.
9.
10.
11.
12.

Key:

Site Boundary

Project North

Scale 1:2500 As Shown @ A3

Location Plan

A1.1

Sheet No.