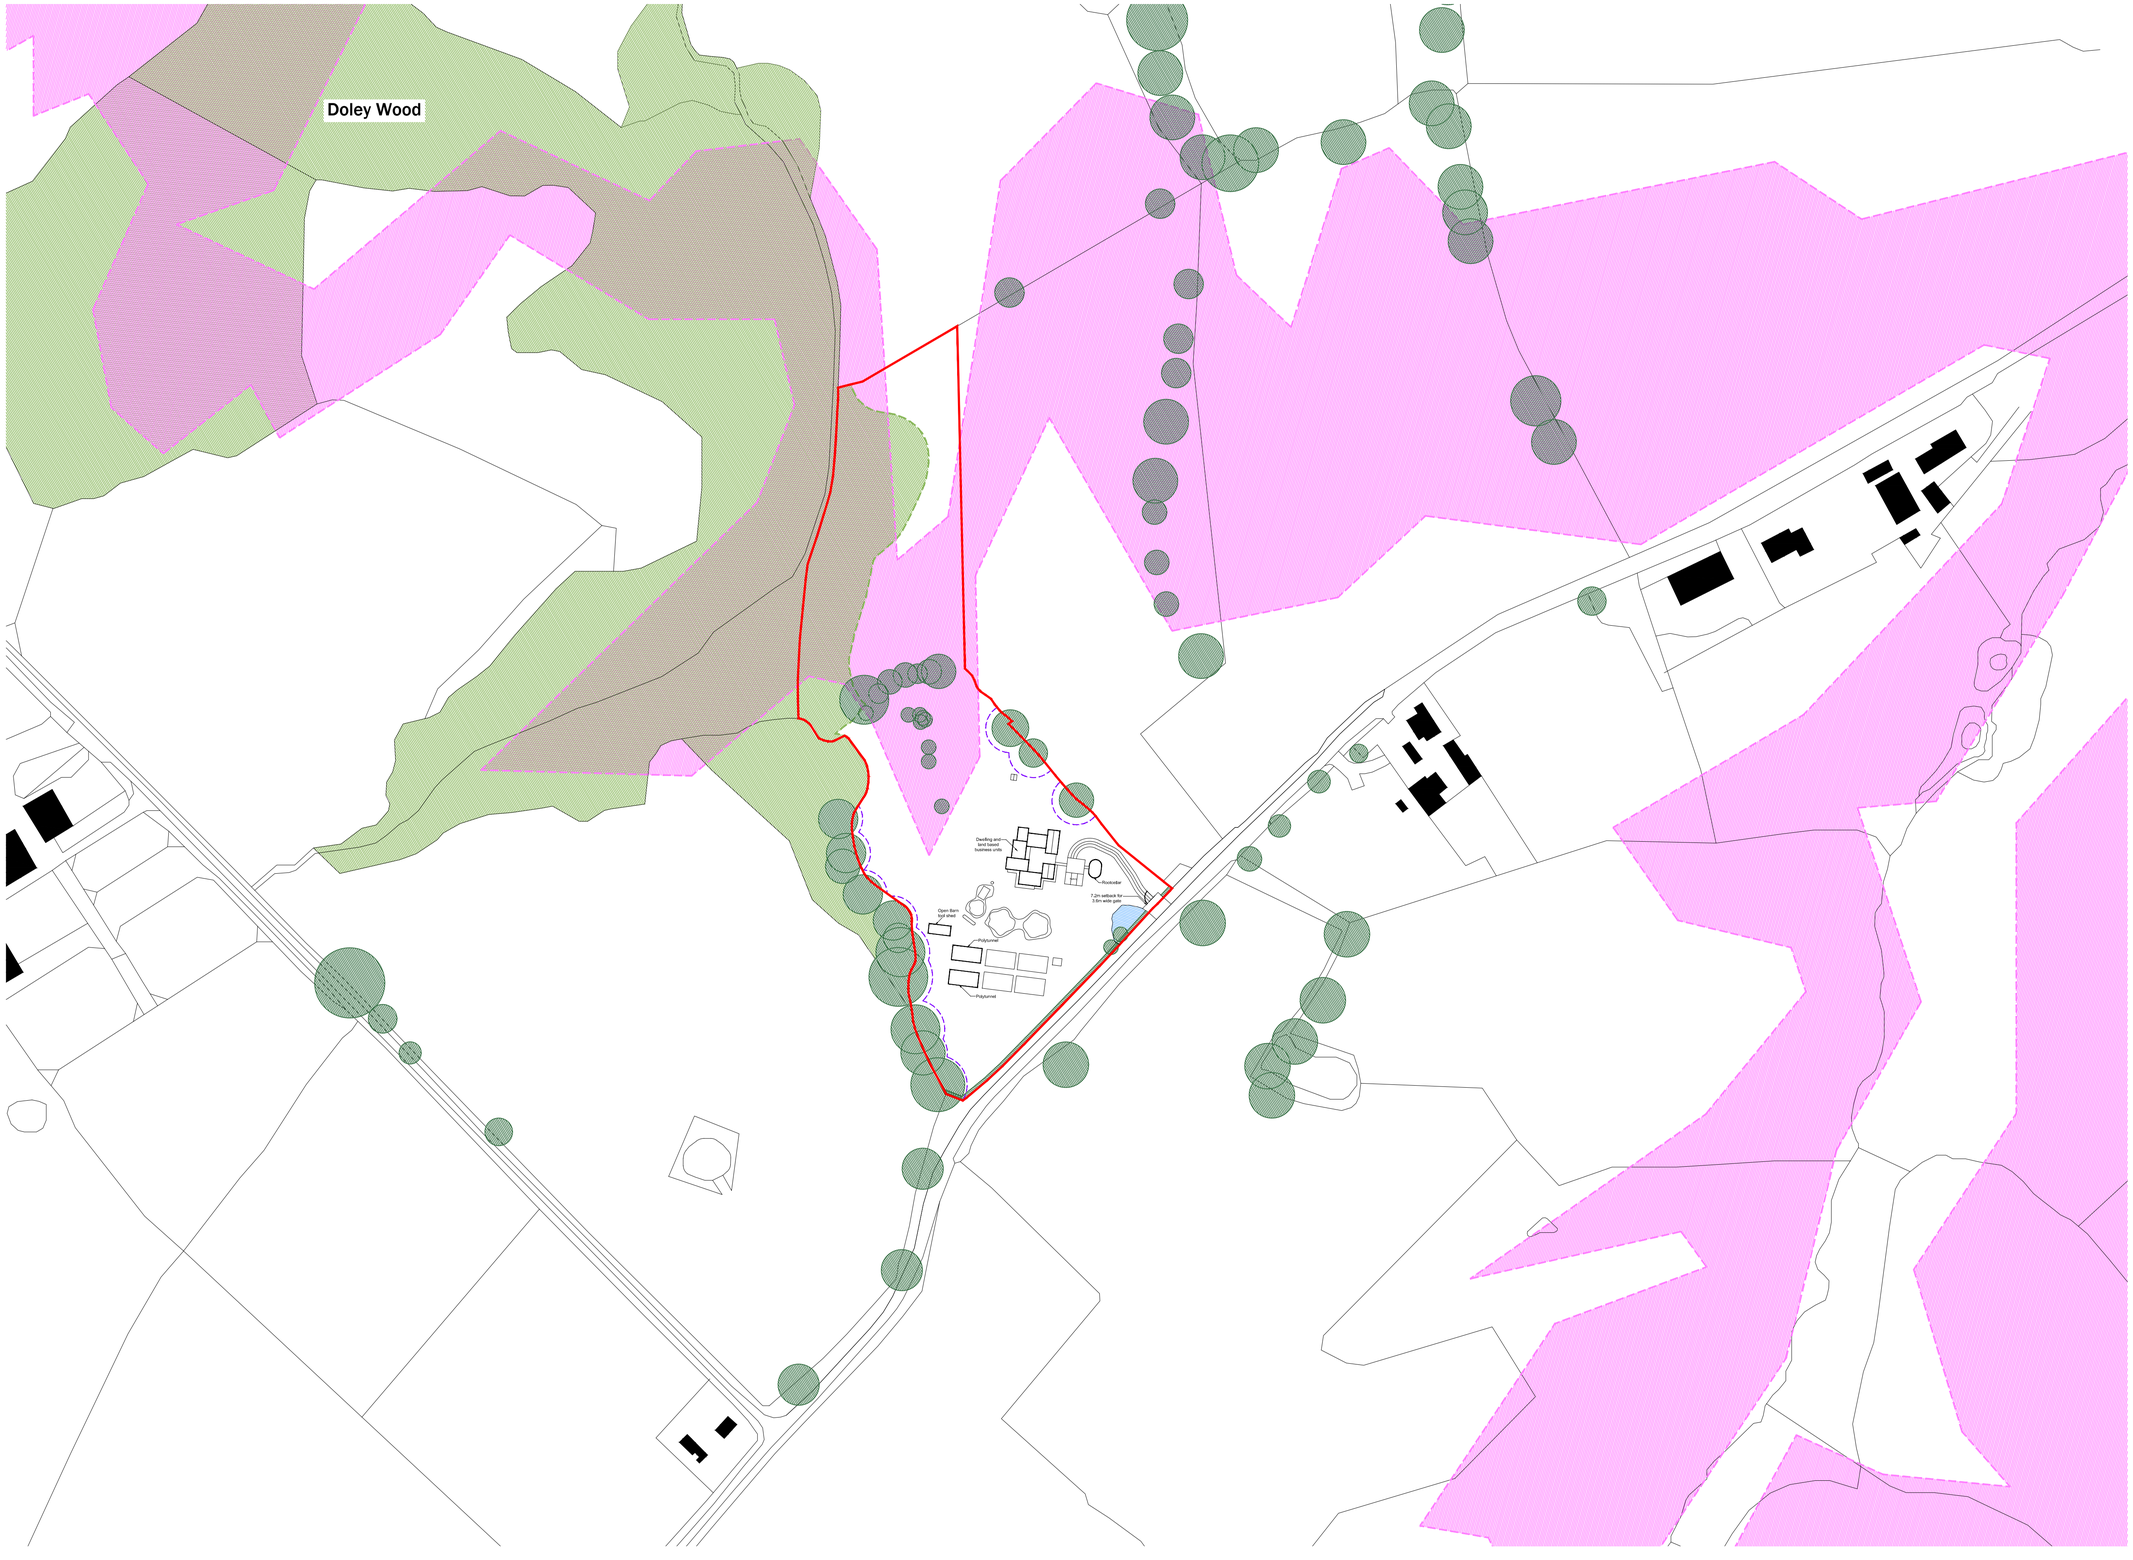


1 **Mineral Plan** SCALE: 1:1250 @ A1

© Crown copyright 2026 Ordnance Survey 100053143

Site address:

Lower Wych

12/07/2026

Revisions:

A // Initial Issue

Notes:

1.
2.
3.
4.
5.
6.
7.
8.
9.
10.

Key:

- Site Boundary
- Potential Sand and Gravel Deposits
- Root Protection Areas
- Trees
- Dense Woodland

Project North

Scale 1:1250 As Shown @ A1

Mineral Plan

A1.8

Sheet No.