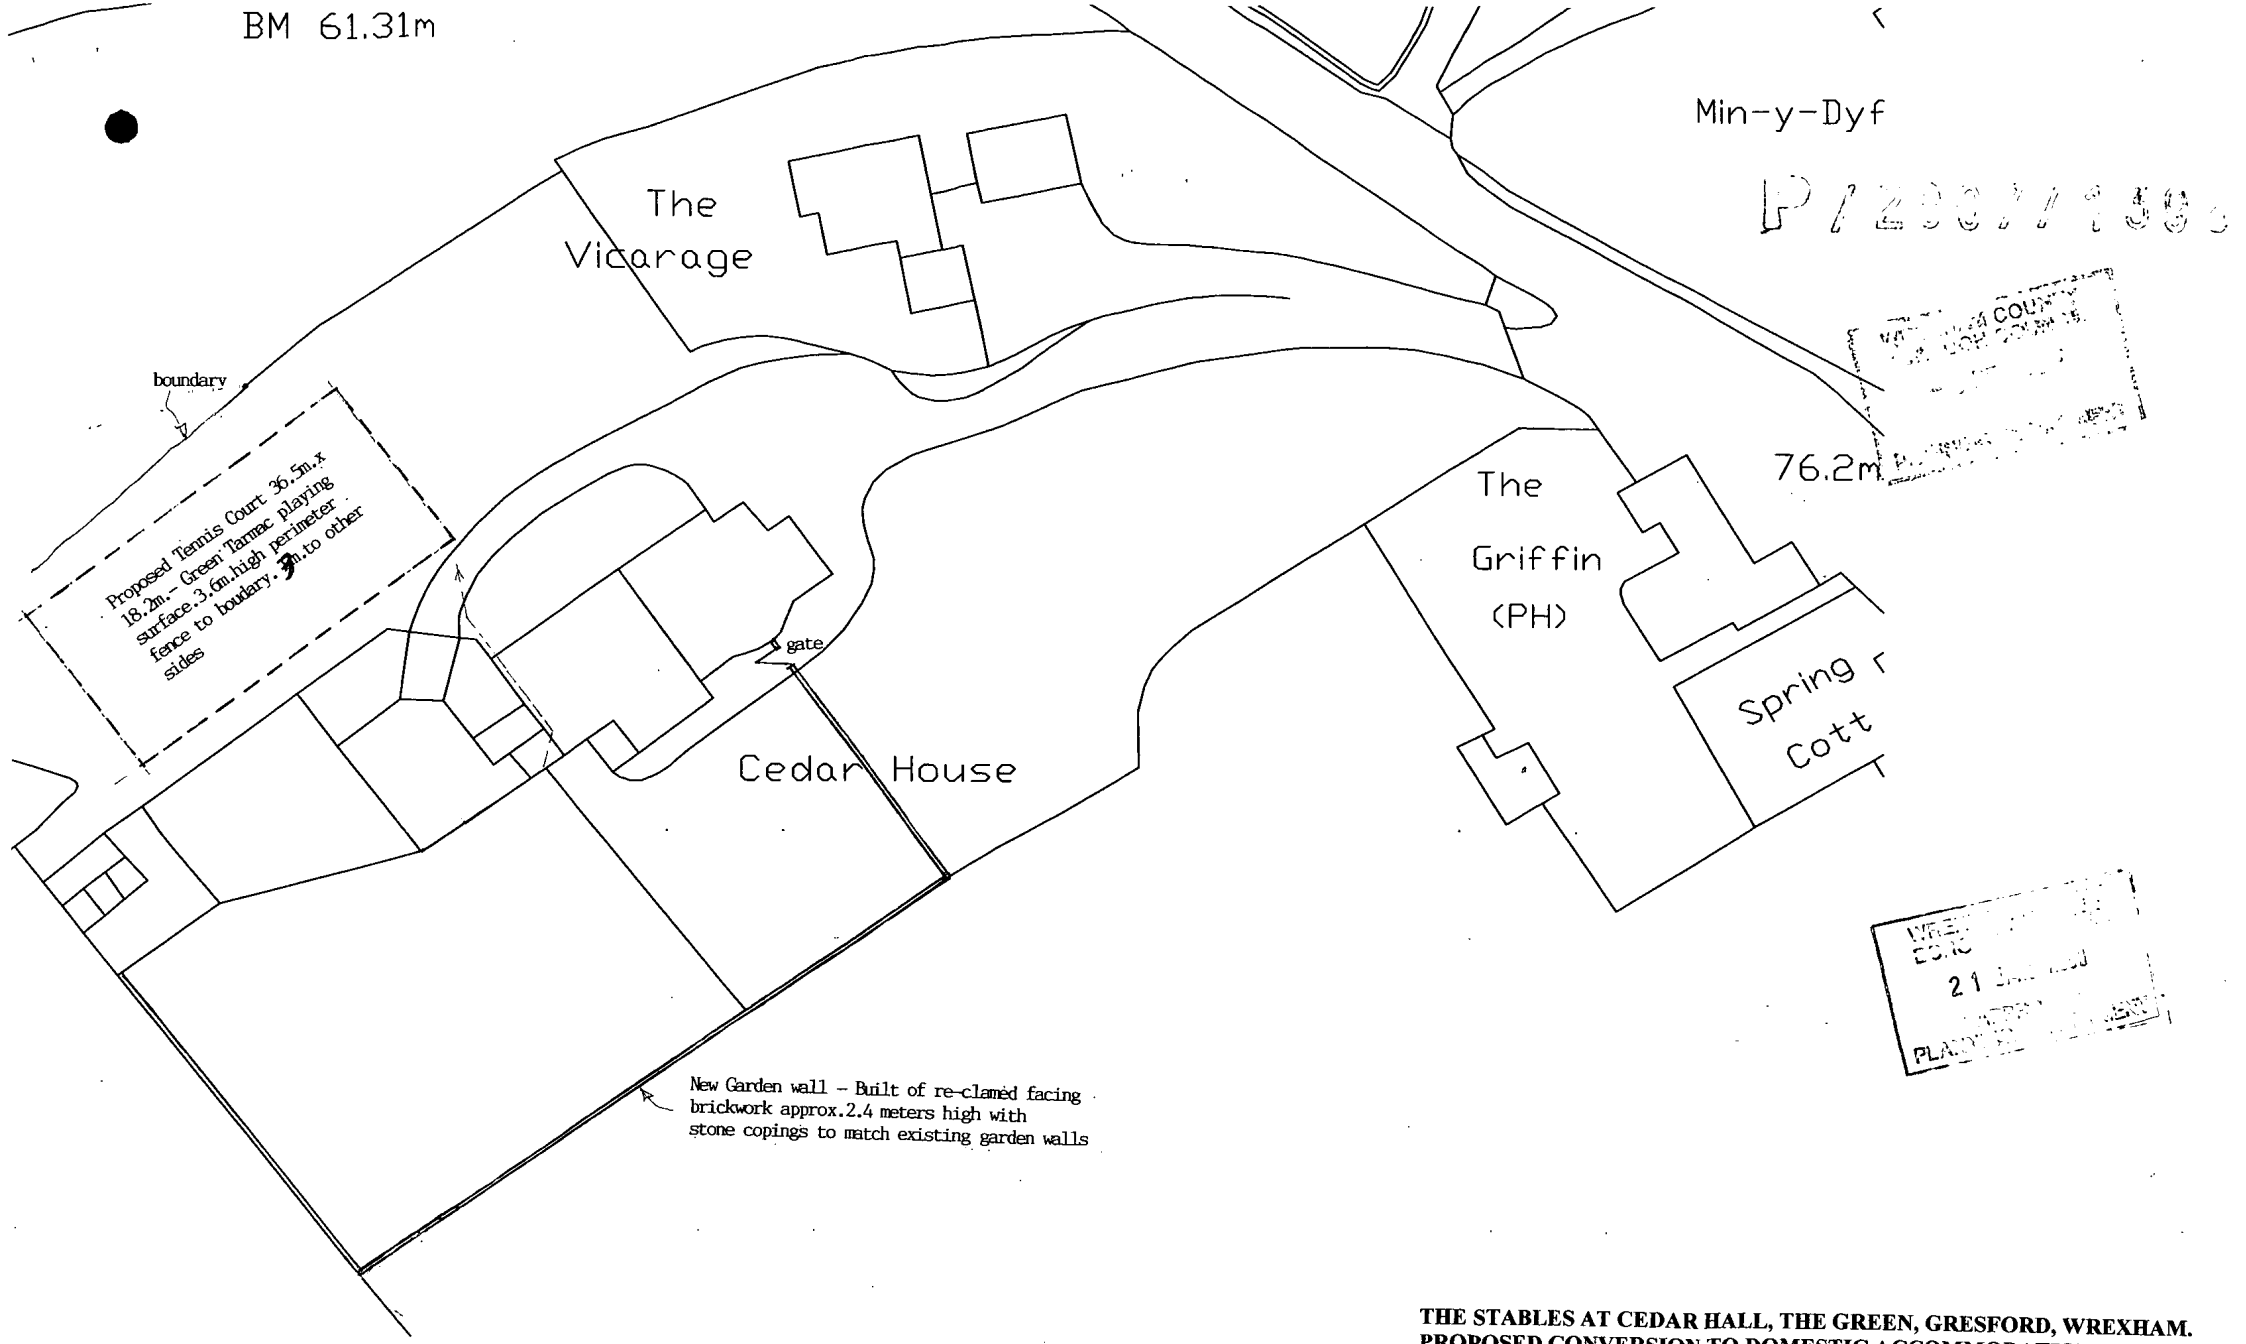



SITE PLAN 1:500

THE STABLES AT CEDAR HALL, THE GREEN, GRESFORD, WREXHAM.
PROPOSED CONVERSION TO DOMESTIC ACCOMMODATION, BUILDING OF EXTERNAL BOUNDARY WALLS AND TENNIS COURT

PROPOSED SITE PLAN

OCTOBER 2007

CH/03/02

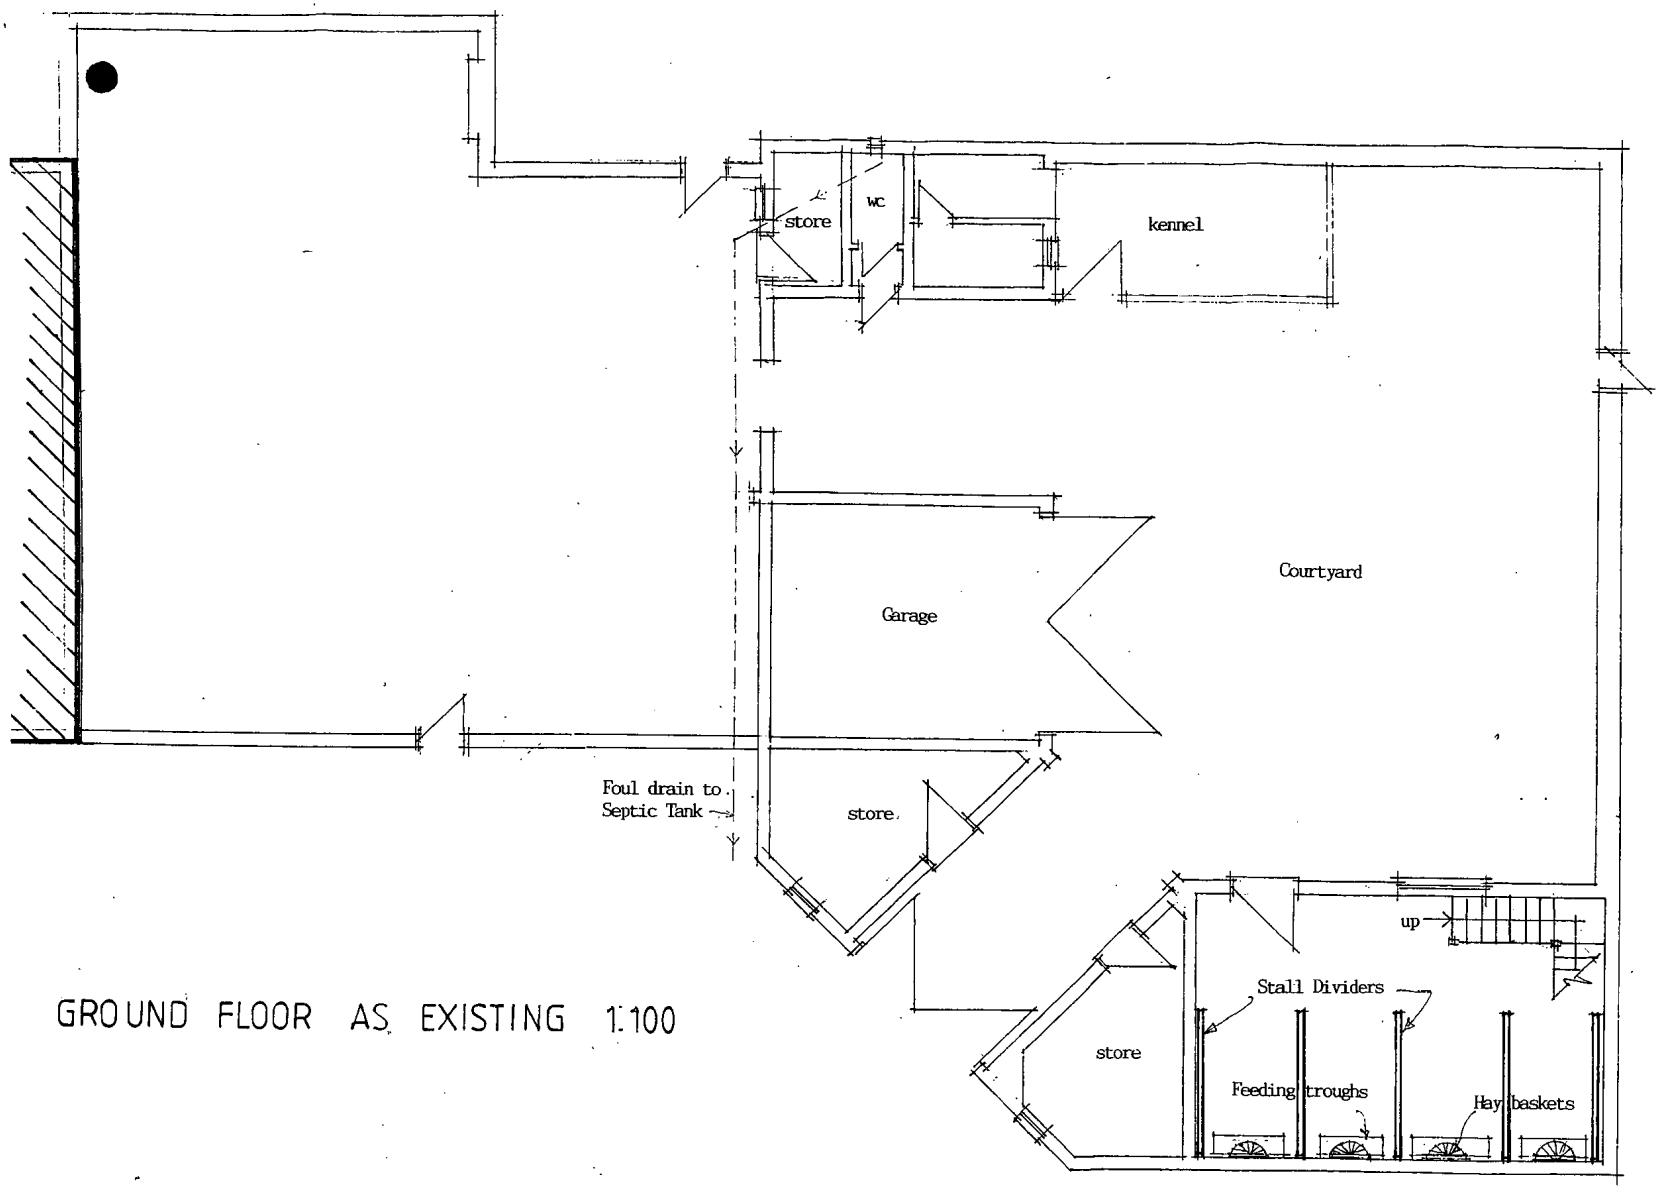

GROUND FLOOR AS EXISTING 1:100

WREXHAM COUNTY BOROUGH COUNCIL
- 3 DEC 2007
PLANNING DEPARTMENT


THE STABLES AT CEDAR HALL, THE GREEN, GRESFORD, WREXHAM.
PROPOSED CONVERSION TO DOMESTIC ACCOMMODATION,
BUILDING OF EXTERNAL BOUNDARY WALLS AND TENNIS COURT

EXISTING GROUND FLOOR PLAN

OCTOBER 2007

CH/03/03

P/2007/1396

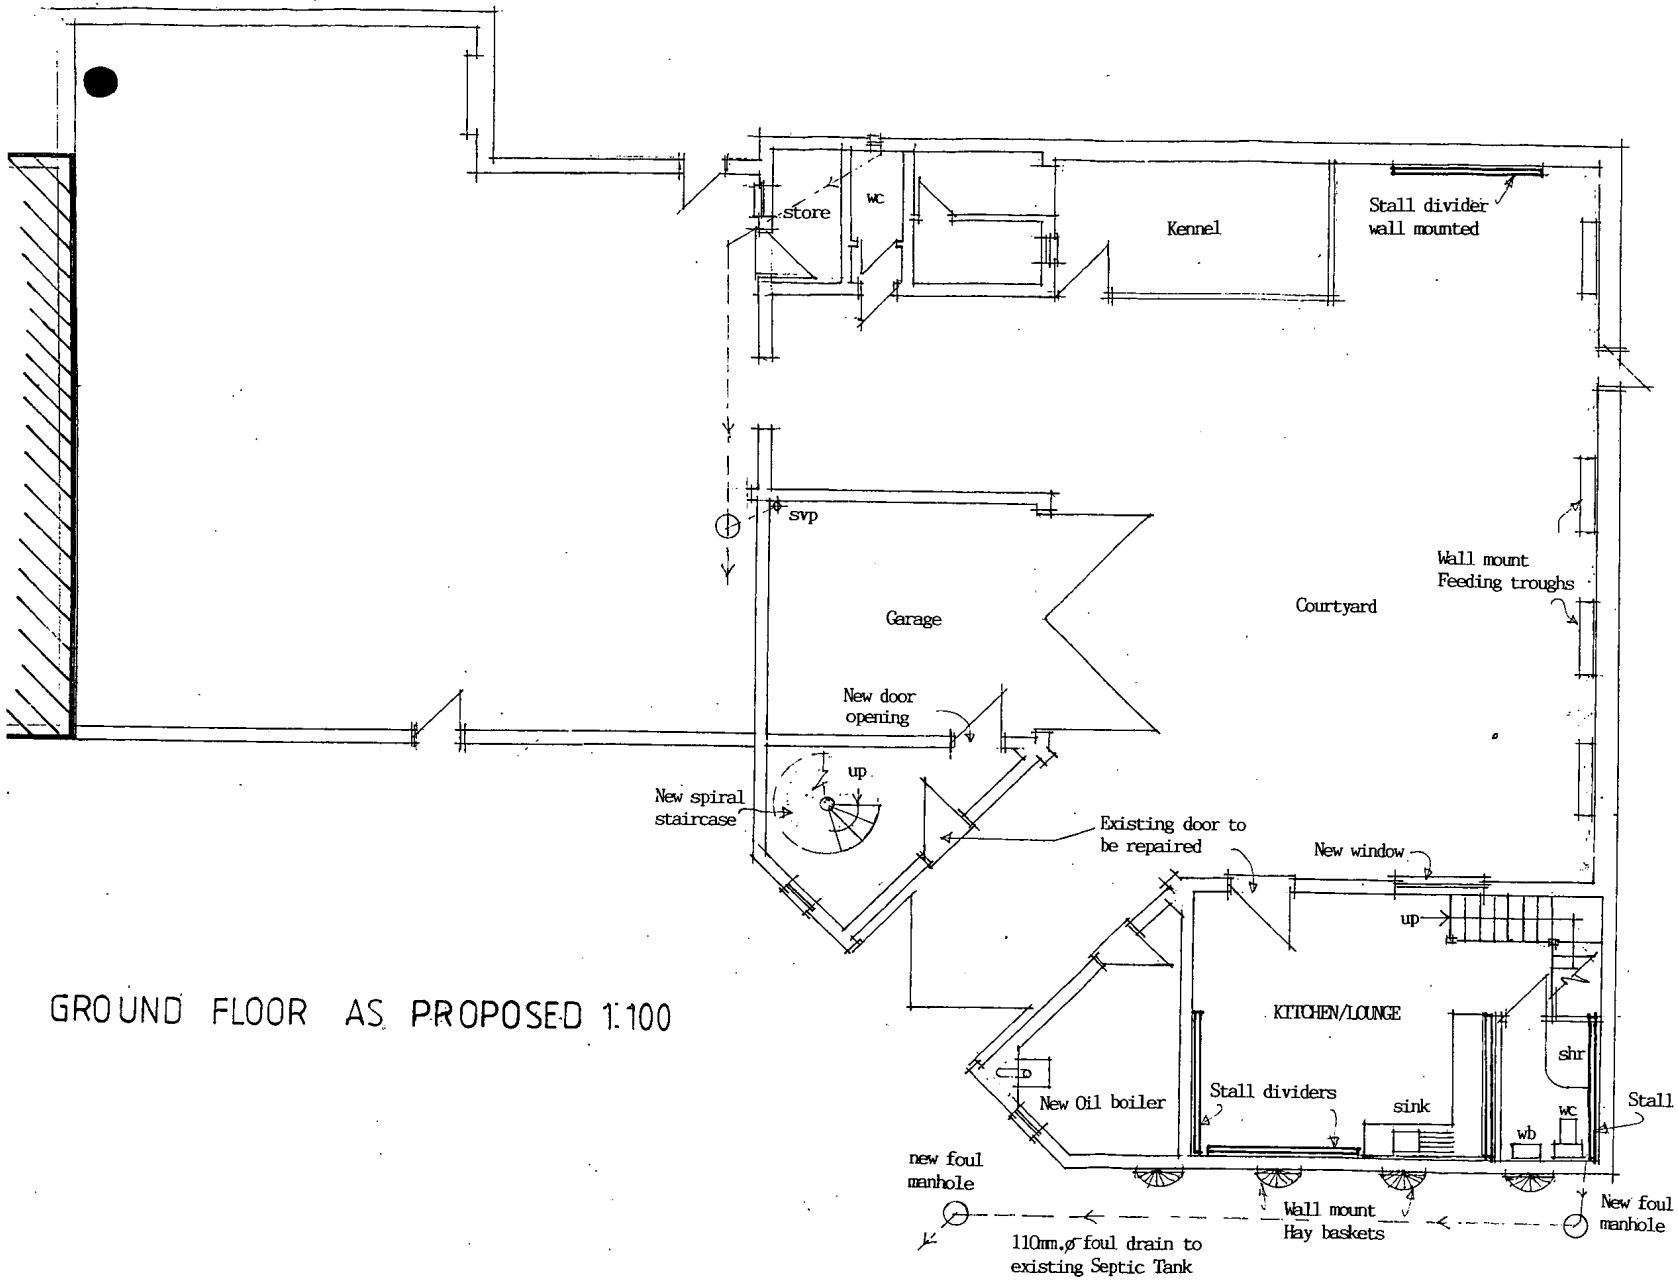

GROUND FLOOR AS PROPOSED 1:100

WREXHAM COUNTY BOROUGH COUNCIL
- 3 DEC 2007
PLANNING DEPARTMENT


THE STABLES AT CEDAR HALL, THE GREEN, GRESFORD, WREXHAM.
PROPOSED CONVERSION TO DOMESTIC ACCOMMODATION,
BUILDING OF EXTERNAL BOUNDARY WALLS AND TENNIS COURT

PROPOSED GROUND FLOOR PLAN

OCTOBER 2007

CH/03/05

P/2007/1396

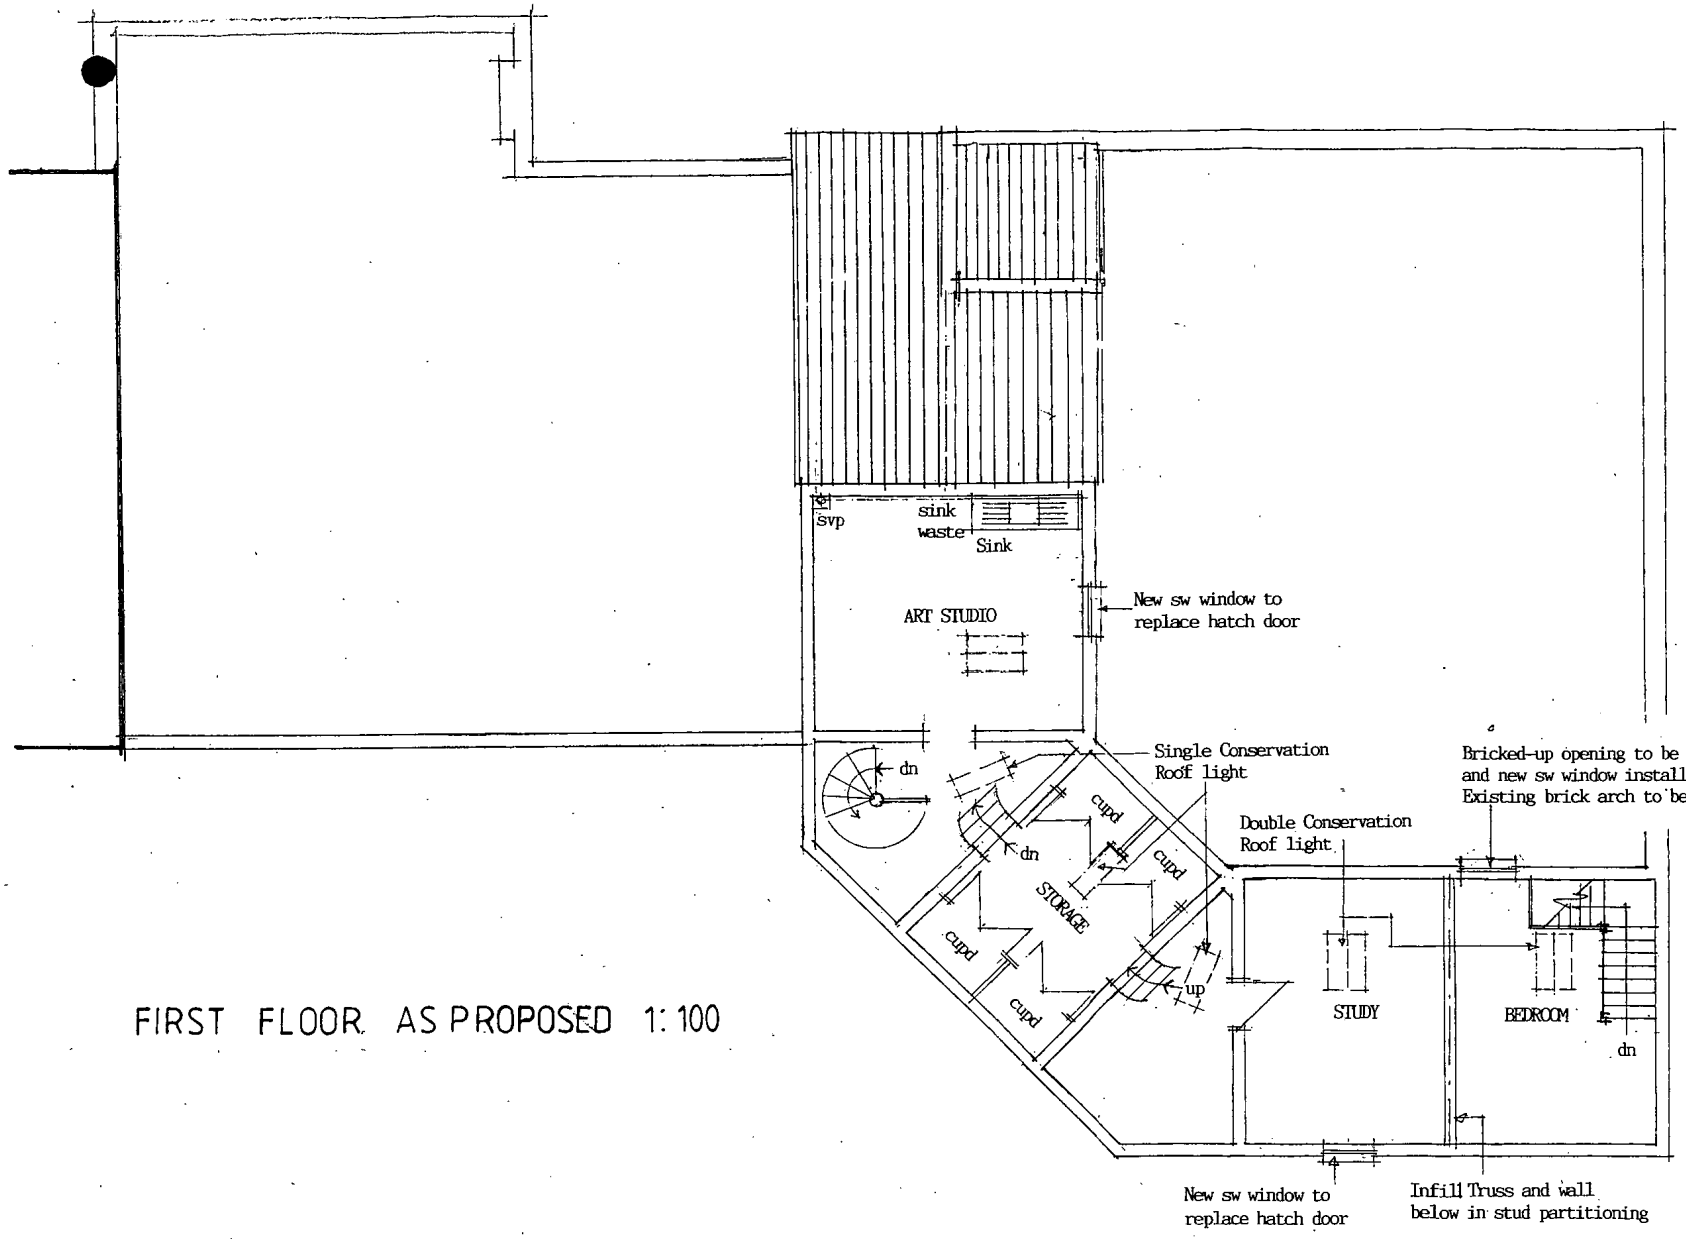

FIRST FLOOR AS PROPOSED 1:100


WREXHAM COUNTY BOROUGH COUNCIL
21 JAN 2008
APPROVED
PLANNING DEPARTMENT

THE STABLES AT CEDAR HALL, THE GREEN, GRESFORD, WREXHAM.
PROPOSED CONVERSION TO DOMESTIC ACCOMMODATION,
BUILDING OF EXTERNAL BOUNDARY WALLS AND TENNIS COURT


PROPOSED FIRST FLOOR PLAN

OCTOBER 2007 **CH/03/06**

P/2007/1396

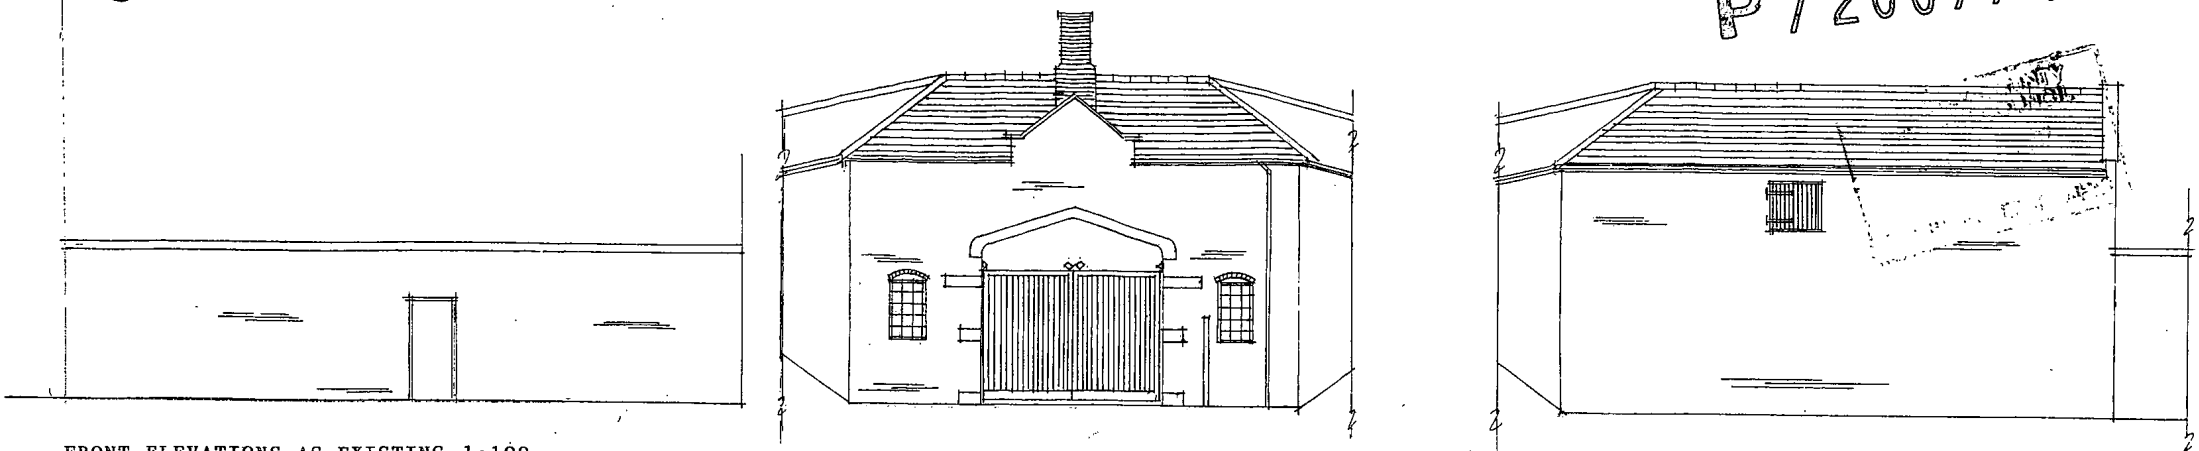

FRONT ELEVATIONS AS EXISTING 1:100

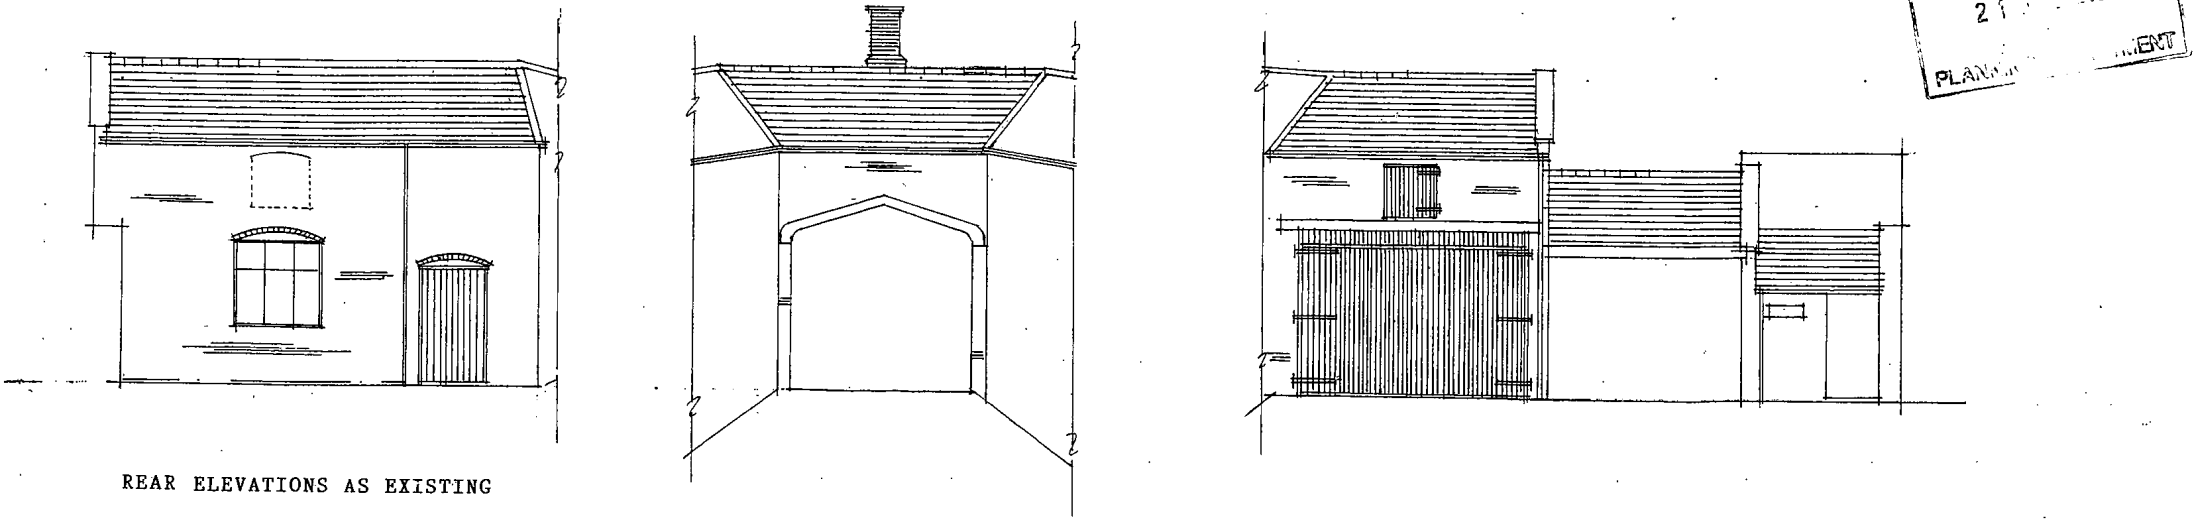

REAR ELEVATIONS AS EXISTING


THE STABLES AT CEDAR HALL, THE GREEN, GRESFORD, WREXHAM.
PROPOSED CONVERSION TO DOMESTIC ACCOMMODATION,
BUILDING OF EXTERNAL BOUNDARY WALLS AND TENNIS COURT

EXISTING ELEVATIONS

OCTOBER 2007


CH/03/07

P/2007/1396

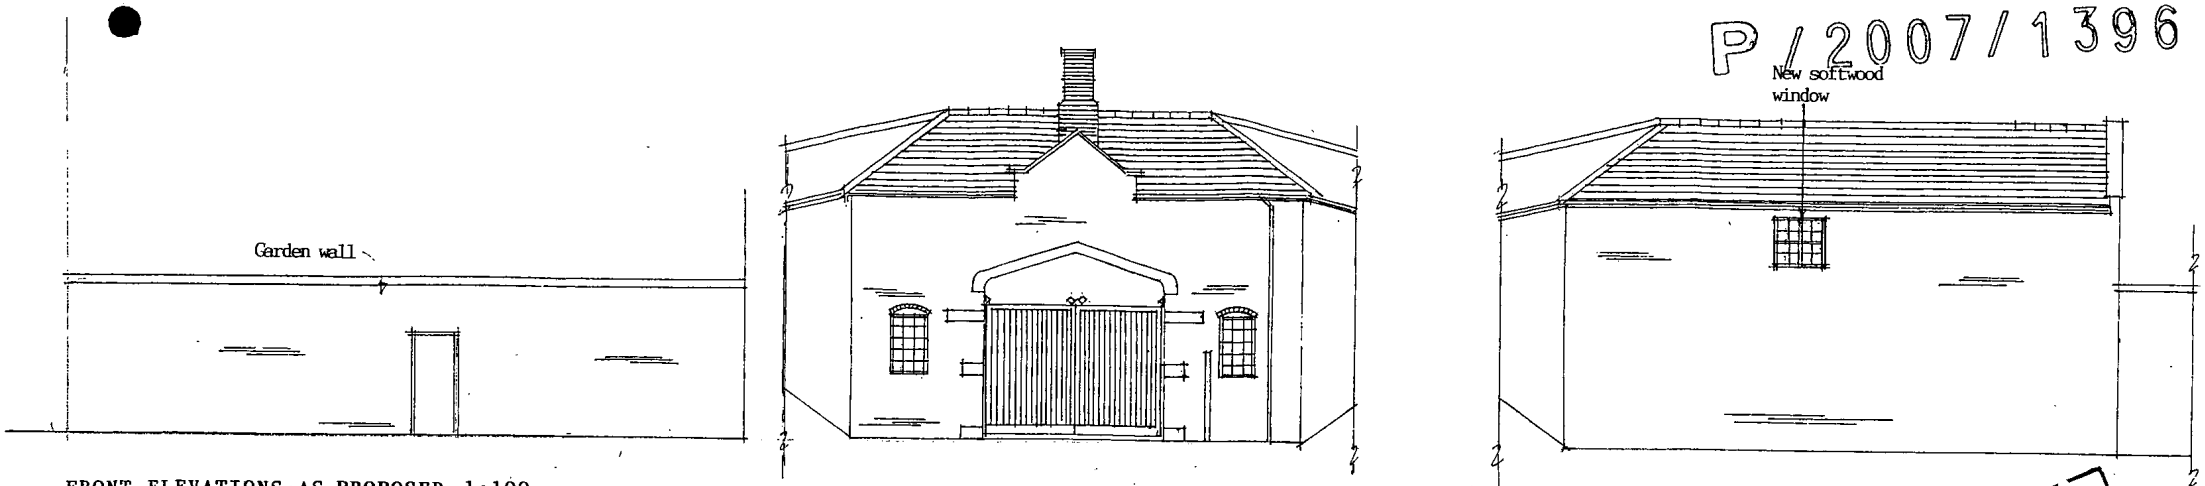

FRONT ELEVATIONS AS PROPOSED 1:100

WREXHAM COUNTY BOROUGH COUNCIL
- 3 DEC 2007
PLANNING DEPARTMENT

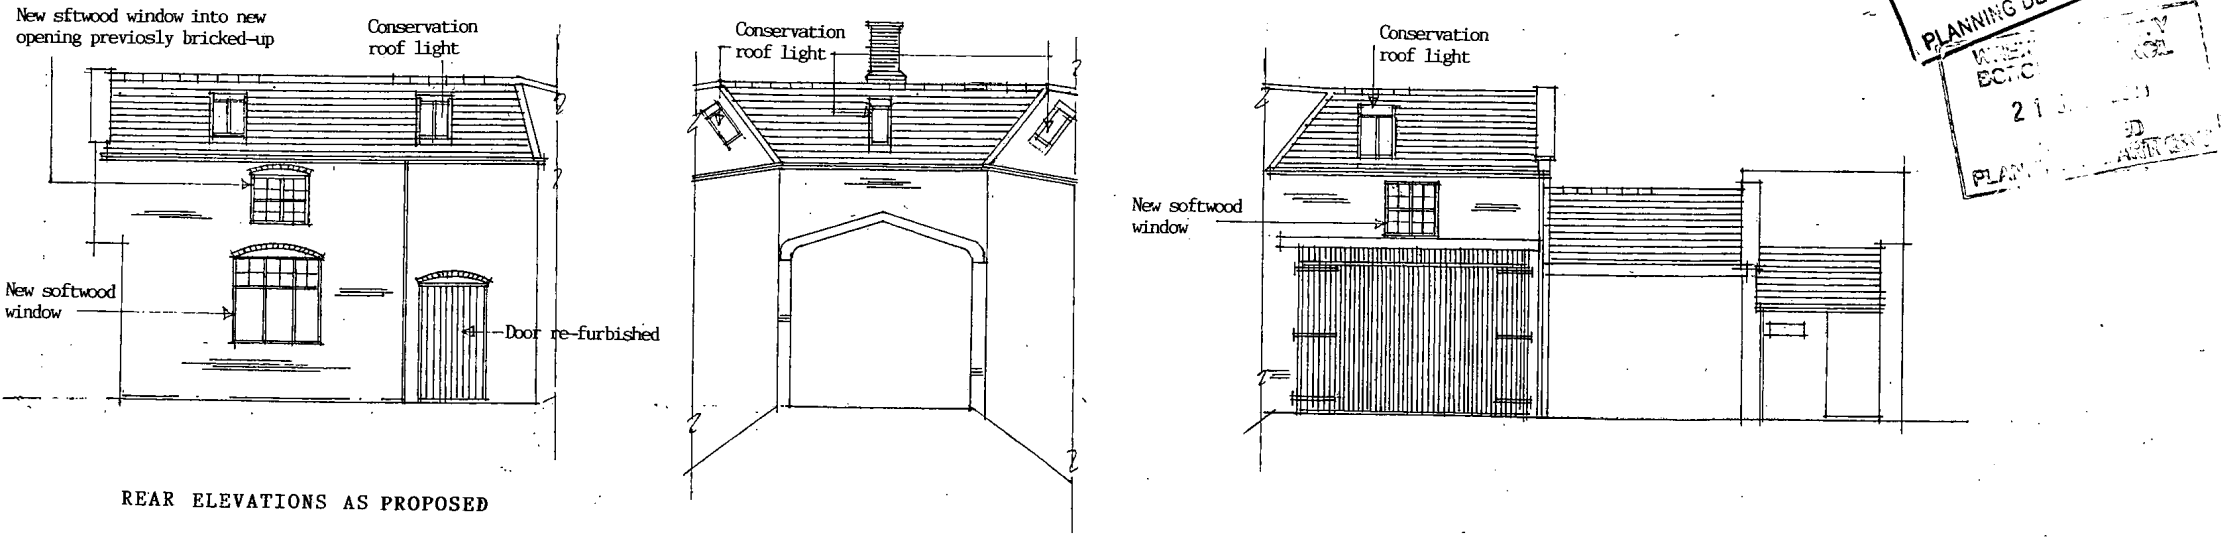

REAR ELEVATIONS AS PROPOSED

THE STABLES AT CEDAR HALL, THE GREEN, GRESFORD, WREXHAM.
PROPOSED CONVERSION TO DOMESTIC ACCOMMODATION, BUILDING OF EXTERNAL BOUNDARY WALLS AND TENNIS COURT


PROPOSED ELEVATIONS

OCTOBER 2007

CH/03/08

P/2007/1396

WREXHAM COUNTY BOROUGH COUNCIL
- 3 DEC 2007
PLANNING DEPARTMENT

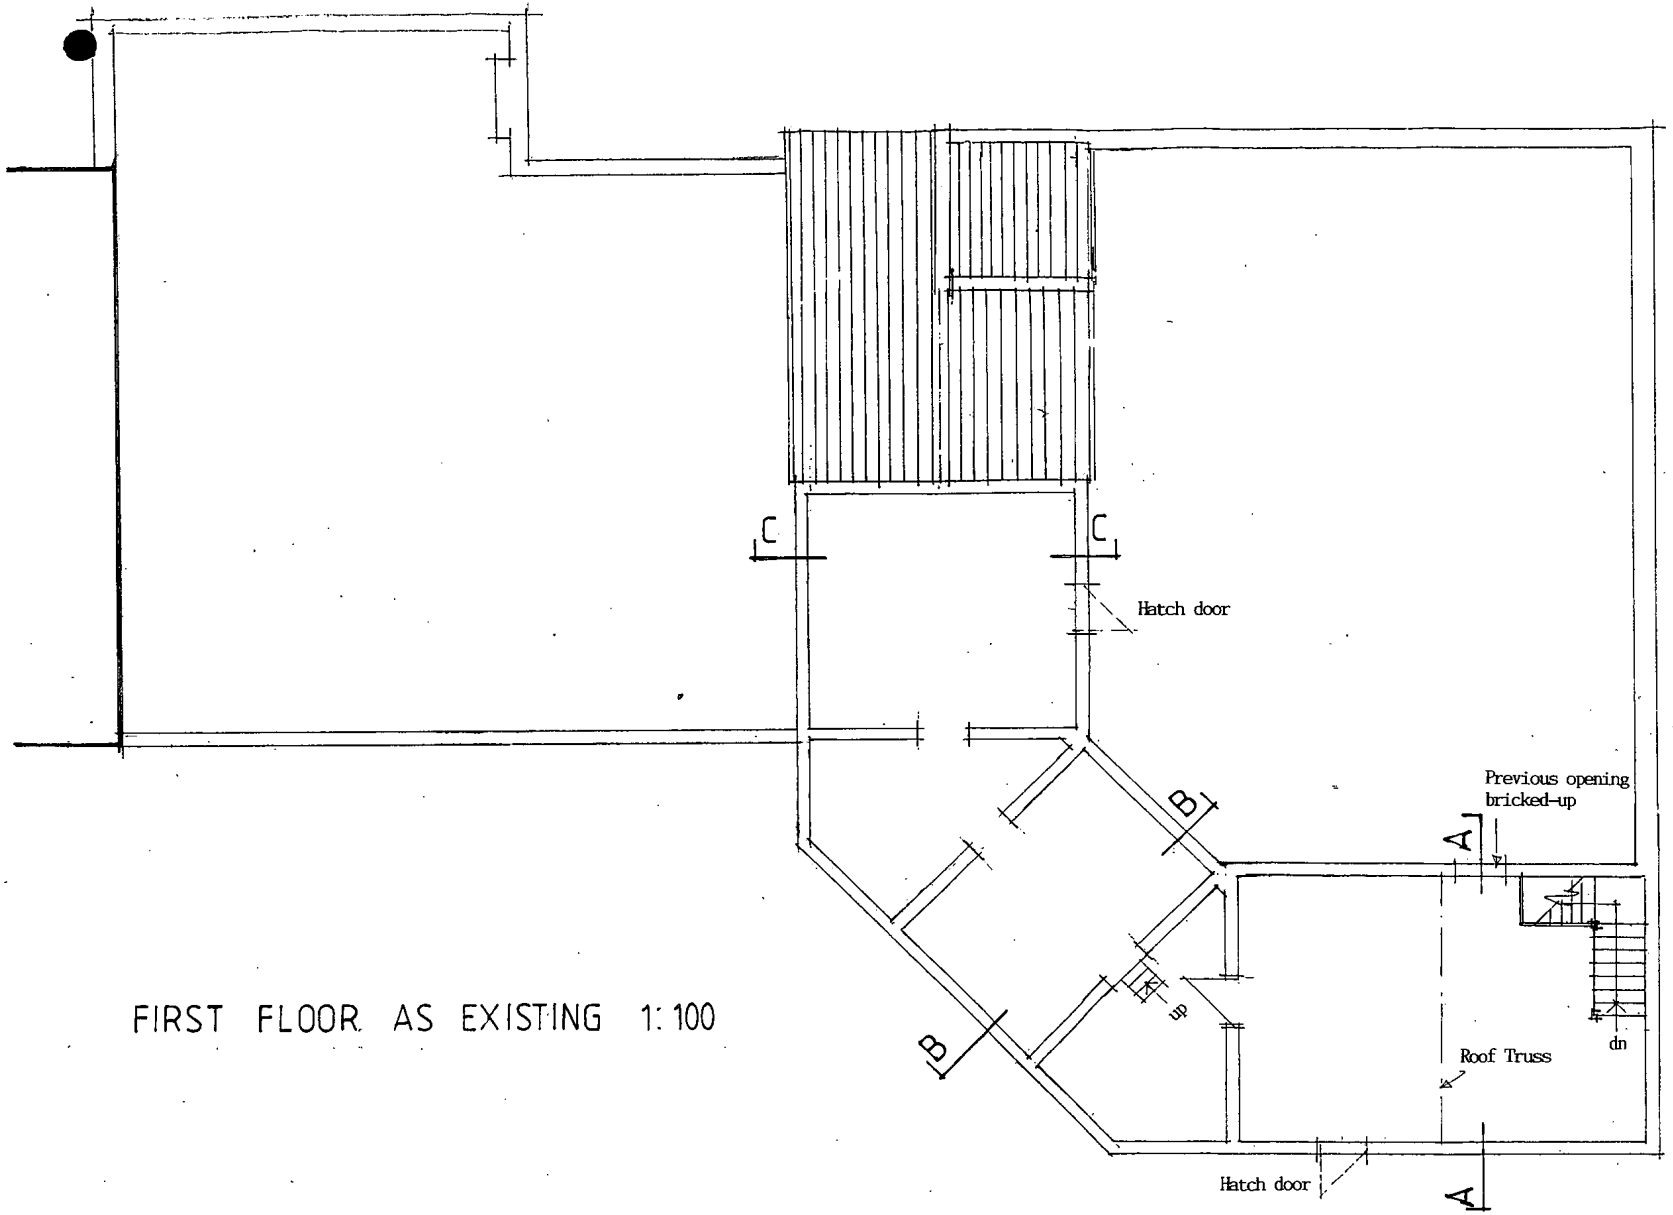

FIRST FLOOR AS EXISTING 1:100

THE STABLES AT CEDAR HALL, THE GREEN, GRESFORD, WREXHAM.
PROPOSED CONVERSION TO DOMESTIC ACCOMMODATION,
BUILDING OF EXTERNAL BOUNDARY WALLS AND TENNIS COURT

EXISTING FIRST FLOOR PLAN

OCTOBER 2007

CH/03/04