

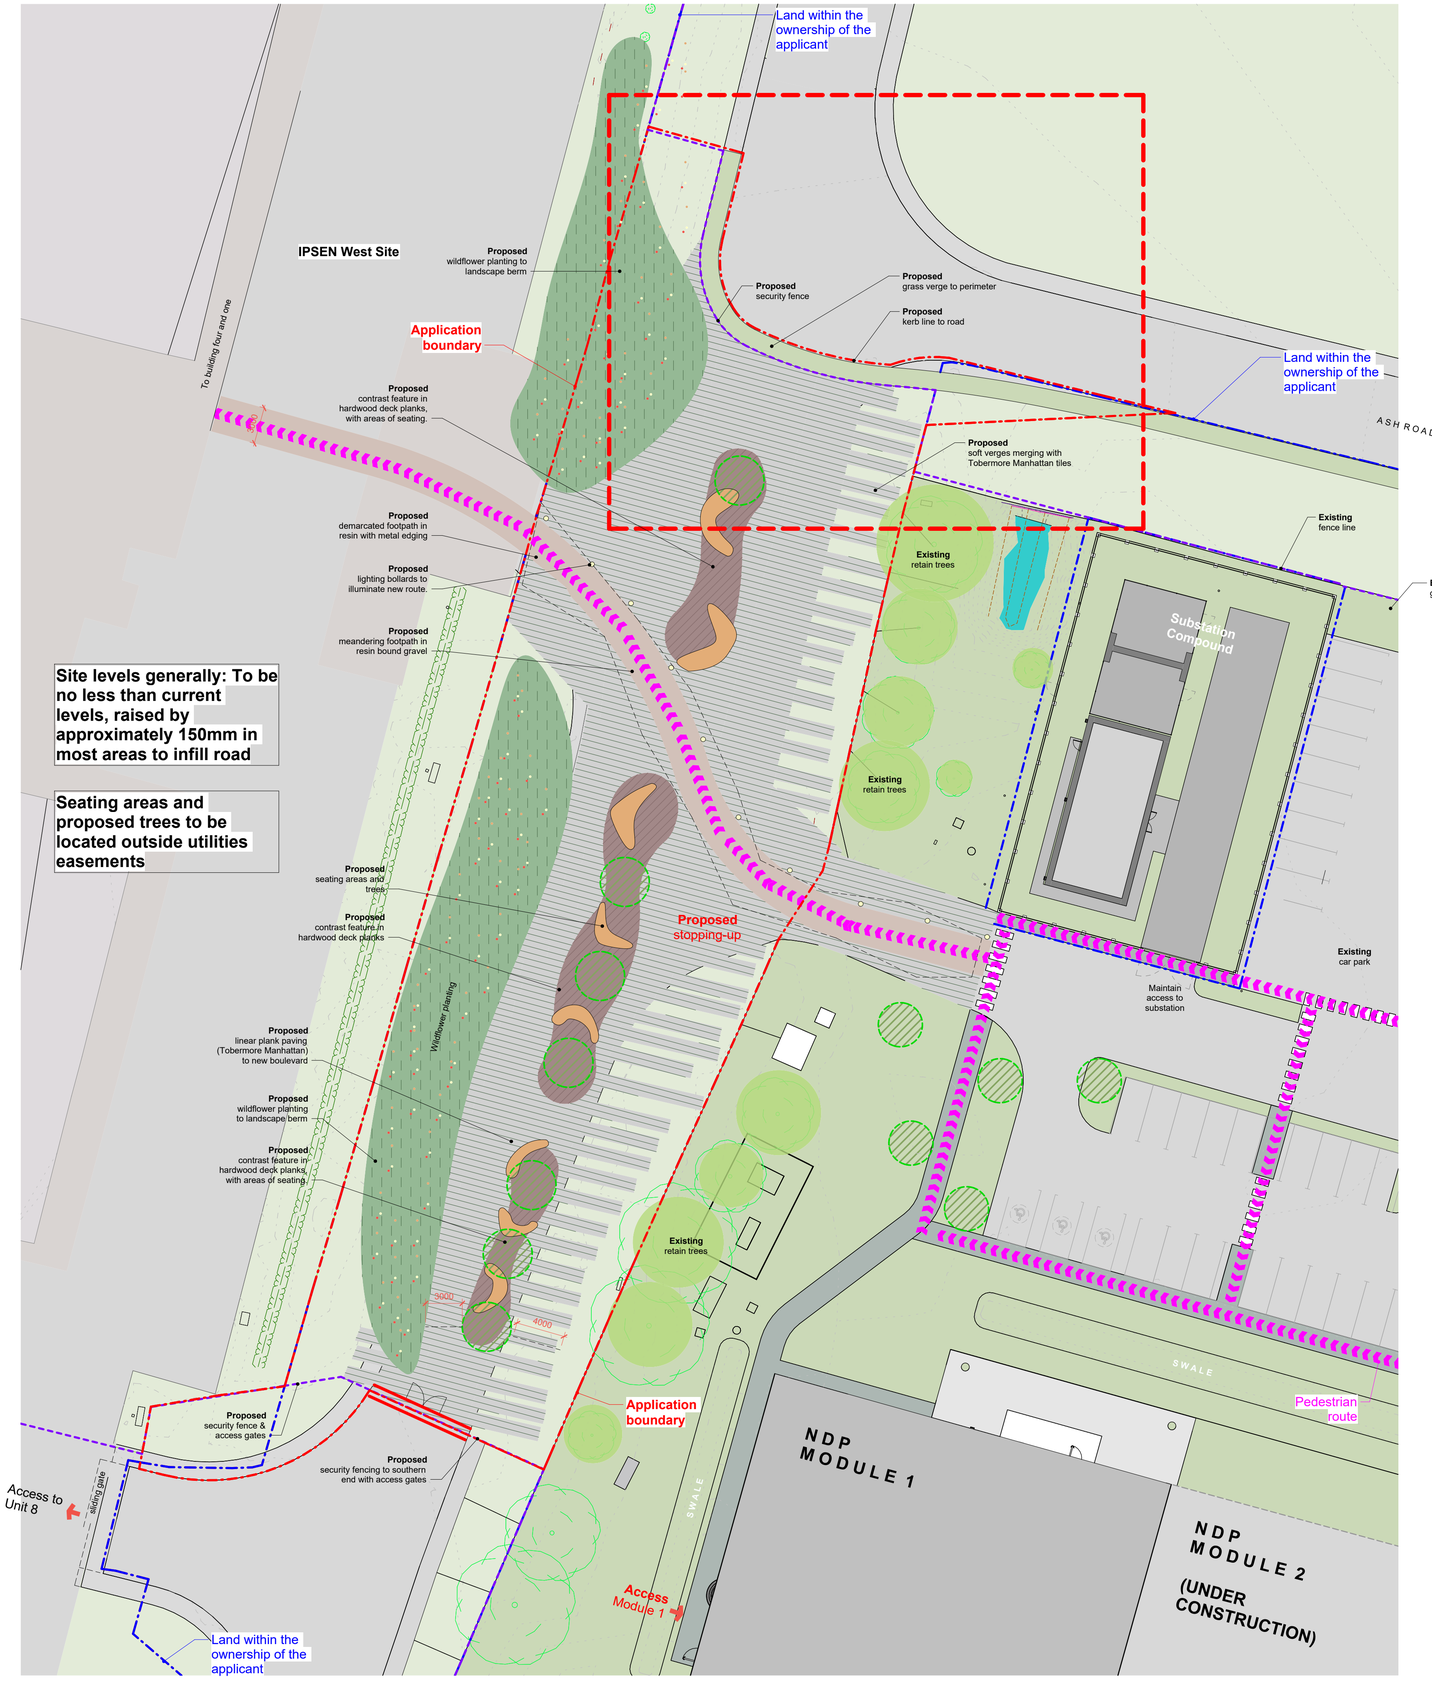



1 SKETCH_Plan_StoppingUp_Landscape_Proposed
Scale: 1 : 250

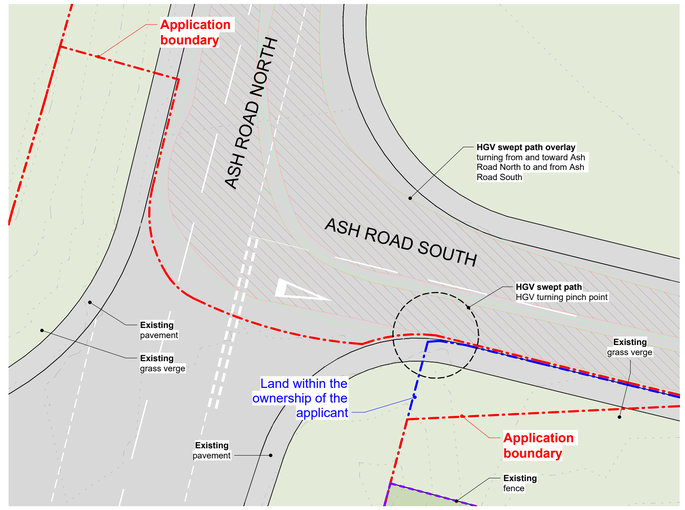

2 SKETCH_Existing_Junction
Scale: 1 : 200

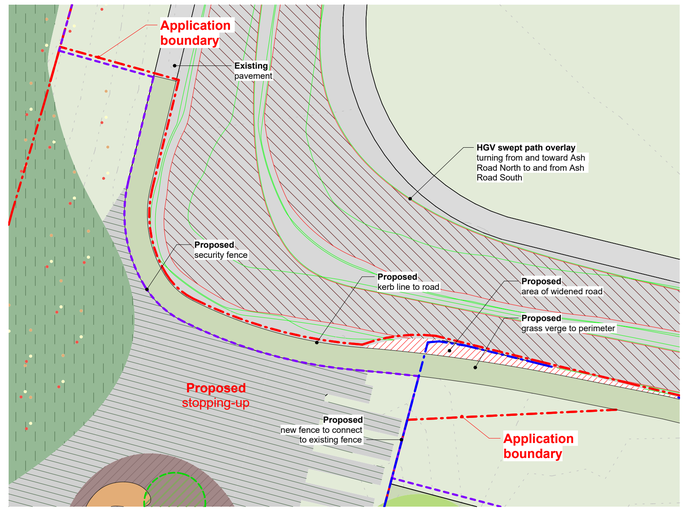

3 SKETCH_Proposed_Junction
Scale: 1 : 200

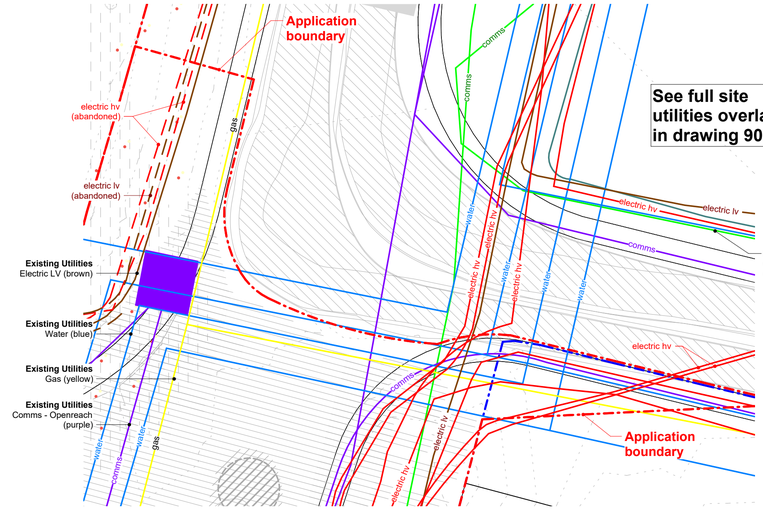

4 SKETCH_Proposed_Junction_Utilities_Overlay
Scale: 1 : 200

0 2 4 6 8m
1:200 @ A1

Notes:

- Figured dimensions are to be used in all case.
- Dimensions should not be scaled from drawing.
- All existing dimensions should be checked on site before commencement of the works.
- Any discrepancies in dimensions should be clarified with the Architect prior to commencement of the works.
- No deviation from this drawing will be permitted without the prior written consent of the Architect.
- This drawing is to be read in conjunction with all other relevant LMA drawings, and the drawings and information produced by other professionals / consultants involved in the project
- Please note that the use of any quantification data is done so at the users own risk.
- This drawing is the copyright of **Lovelock Mitchell Architects** and is to be returned to the Architect on completion of the contract. The drawing should not be reproduced without the written permission of **Lovelock Mitchell Architects.**

This drawing must be printed in colour to be read correctly

N

Rev.	Date	Revision Description	Drawn	Checked
P3	260618	Multi-storey car park proposal removed from scope, junction setting out updated, and outstanding drawing 9123 and 9126	GI	CR
P2	260513	Minor Update	CR	PF
P1	260512	First Issue	PF	MR

IMC | LMA | 01 | XX | DR | A
9130 | P3

SKETCH_StoppingUp Landscape_Proposed

Multi Storey Car Park Wrexham

Status:

Project Number: 2525

LOVELOCK MITCHELL ARCHITECTS
3 Stanley Street Chester CH1 2LS
01244 404321
www.lovelockmitchell.com