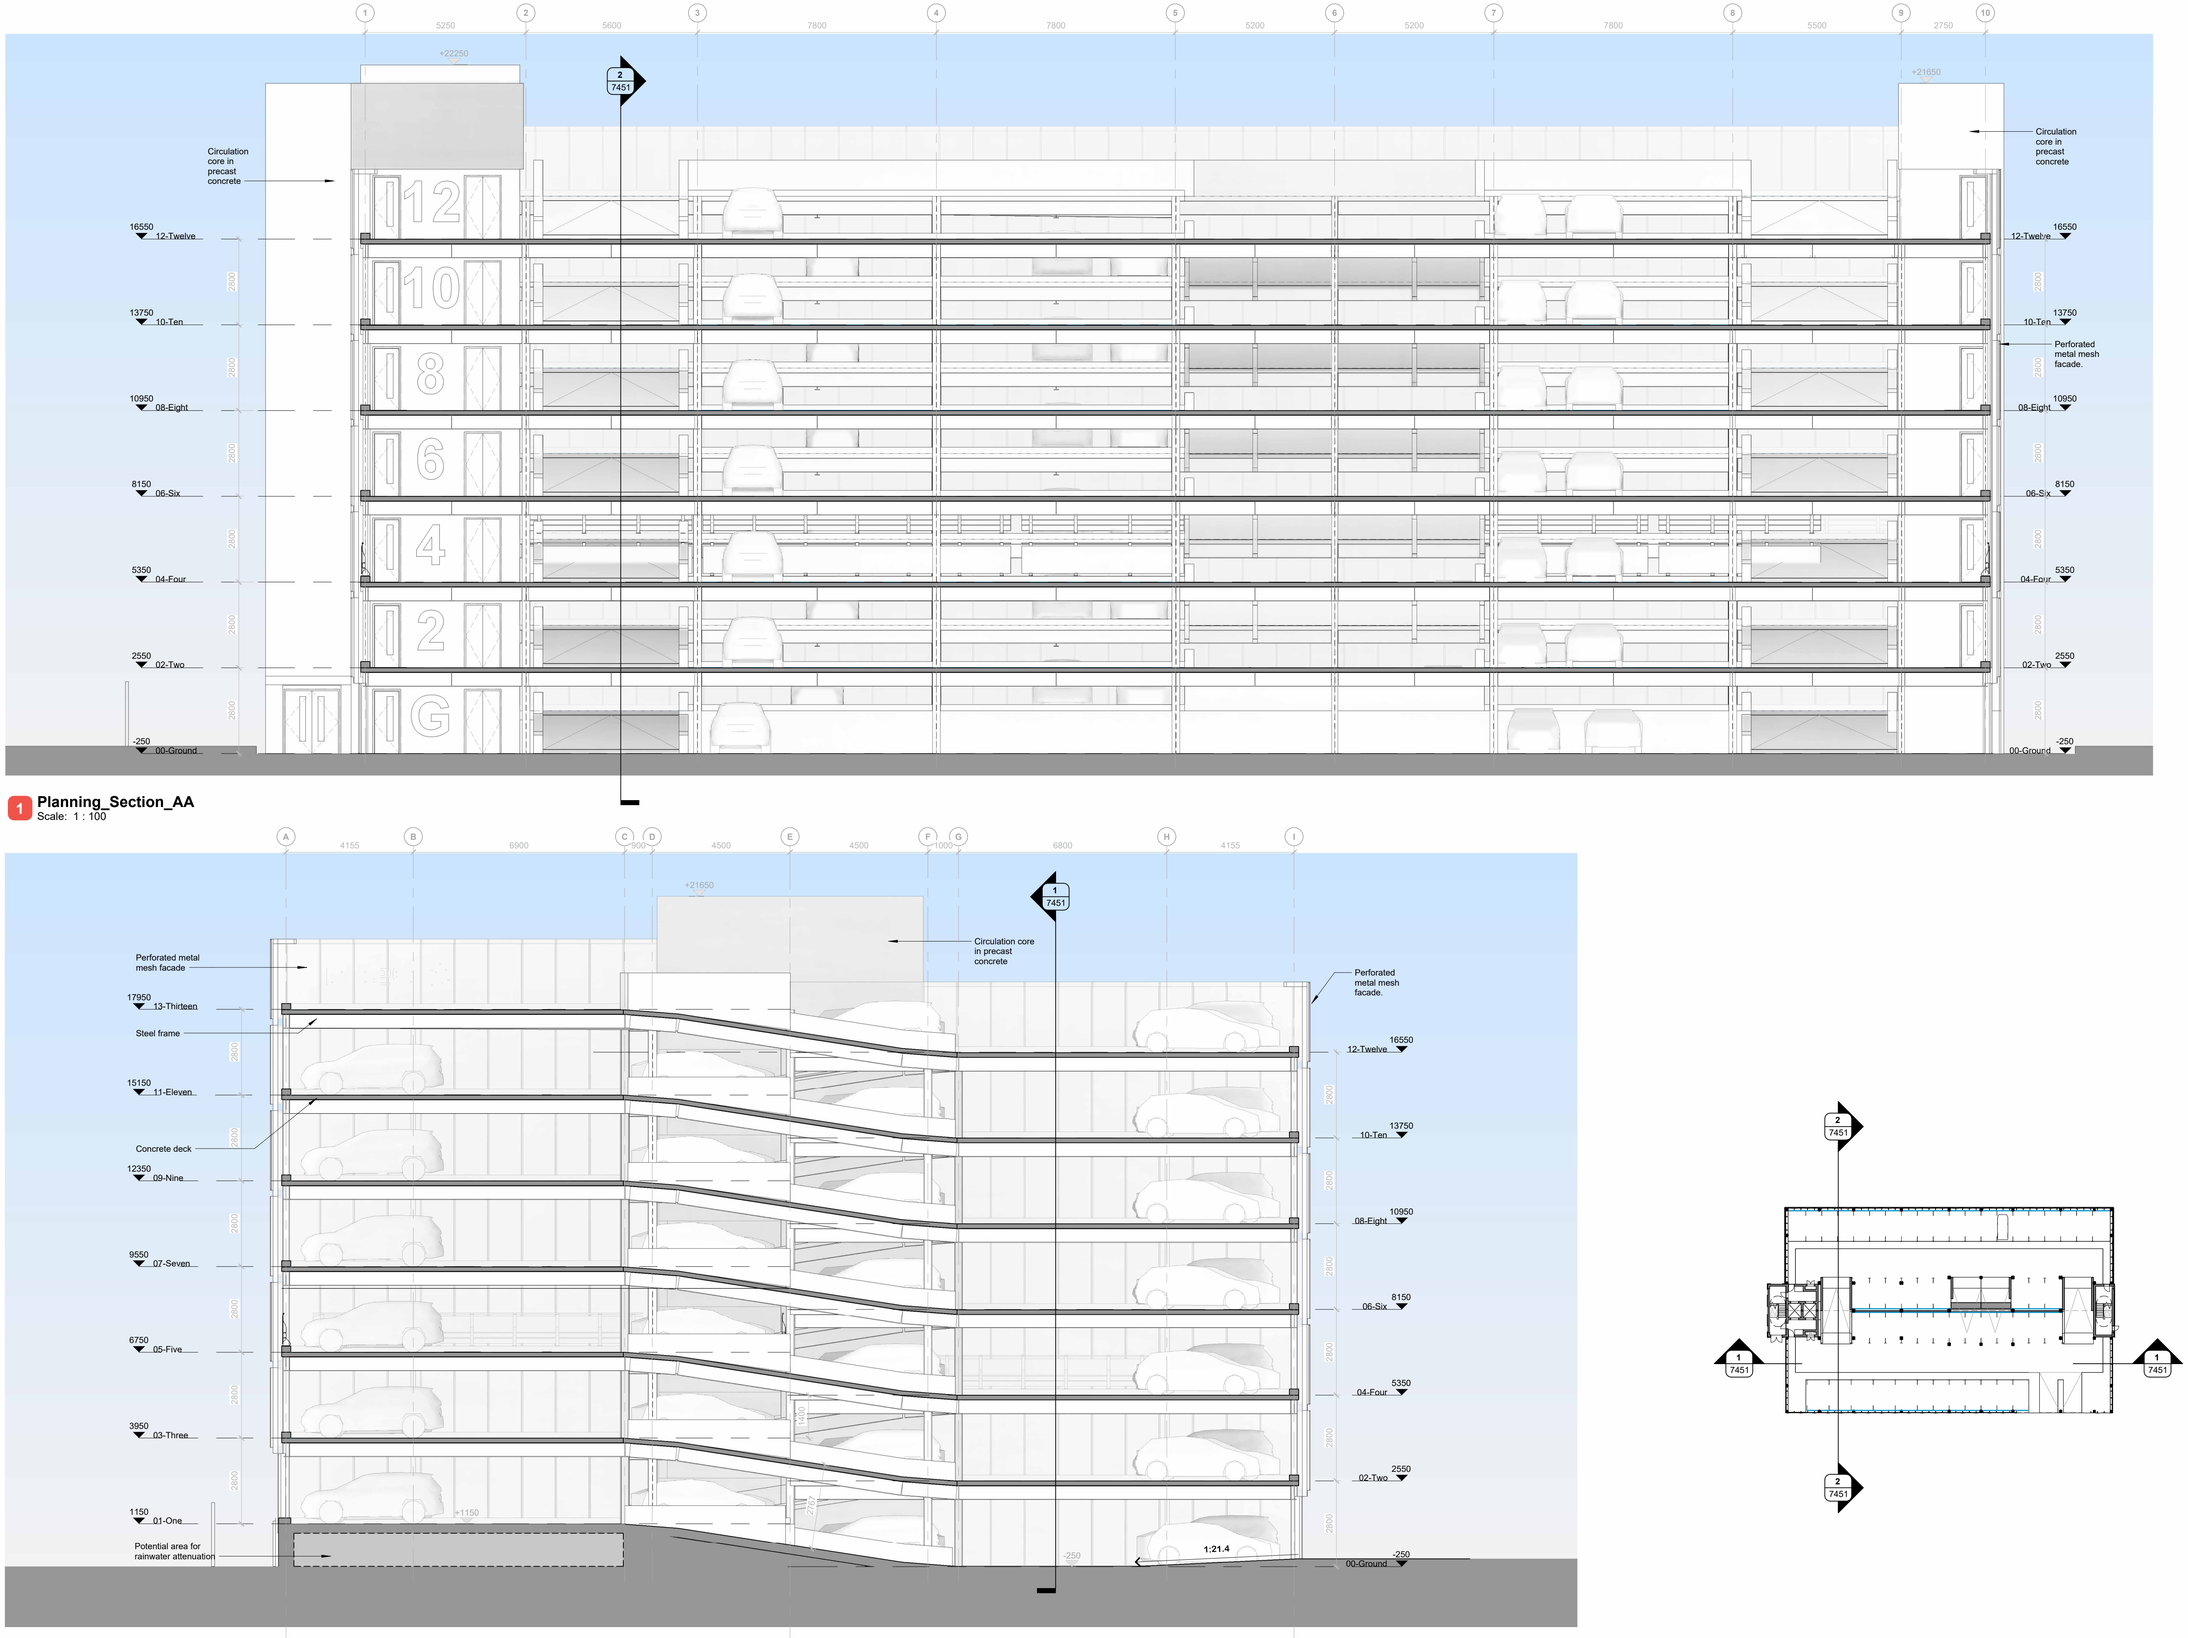


1 Planning_Section_AA
Scale: 1 : 100

2 Planning_Section_BB
Scale: 1 : 100

0 1 2 3 4m
1:100 @ A1

Notes:

- Figured dimensions are to be used in all case.
- Dimensions should not be scaled from drawing.
- All existing dimensions should be checked on site before commencement of the works.
- Any discrepancies in dimensions should be clarified with the Architect prior to commencement of the works.
- No deviation from this drawing will be permitted without the prior written consent of the Architect.
- This drawing is to be read in conjunction with all other relevant LMA drawings, and the drawings and information produced by other professionals / consultants involved in the project
- Please note that the use of any quantification data is done so at the users own risk.
- This drawing is the copyright of **Lovelock Mitchell Architects** and to be returned to the Architect on completion of the contract. The drawing should not be reproduced without the written permission of **Lovelock Mitchell Architects.**

This drawing must be printed in colour to be read correctly

Rev.	Date	Revision Description	Drawn	Checked
P3	26-03-26	Preliminary	PF	MR
P2	26-03-18	Preliminary	PF	MR
P1	26-03-06	Preliminary	PF	MR

IMC | LMA | 04 | XX | DR | A
7451 P3
[BuildingModel]
GA_Sections_Proposed

Multi-Storey Car Park
Wrexham Industrial Estate

Status: S1

Project Number: 2525

LOVELOCK MITCHELL ARCHITECTS
3 Stanley Street Chester CH1 2LS
01244 404321
www.lovelockmitchell.com