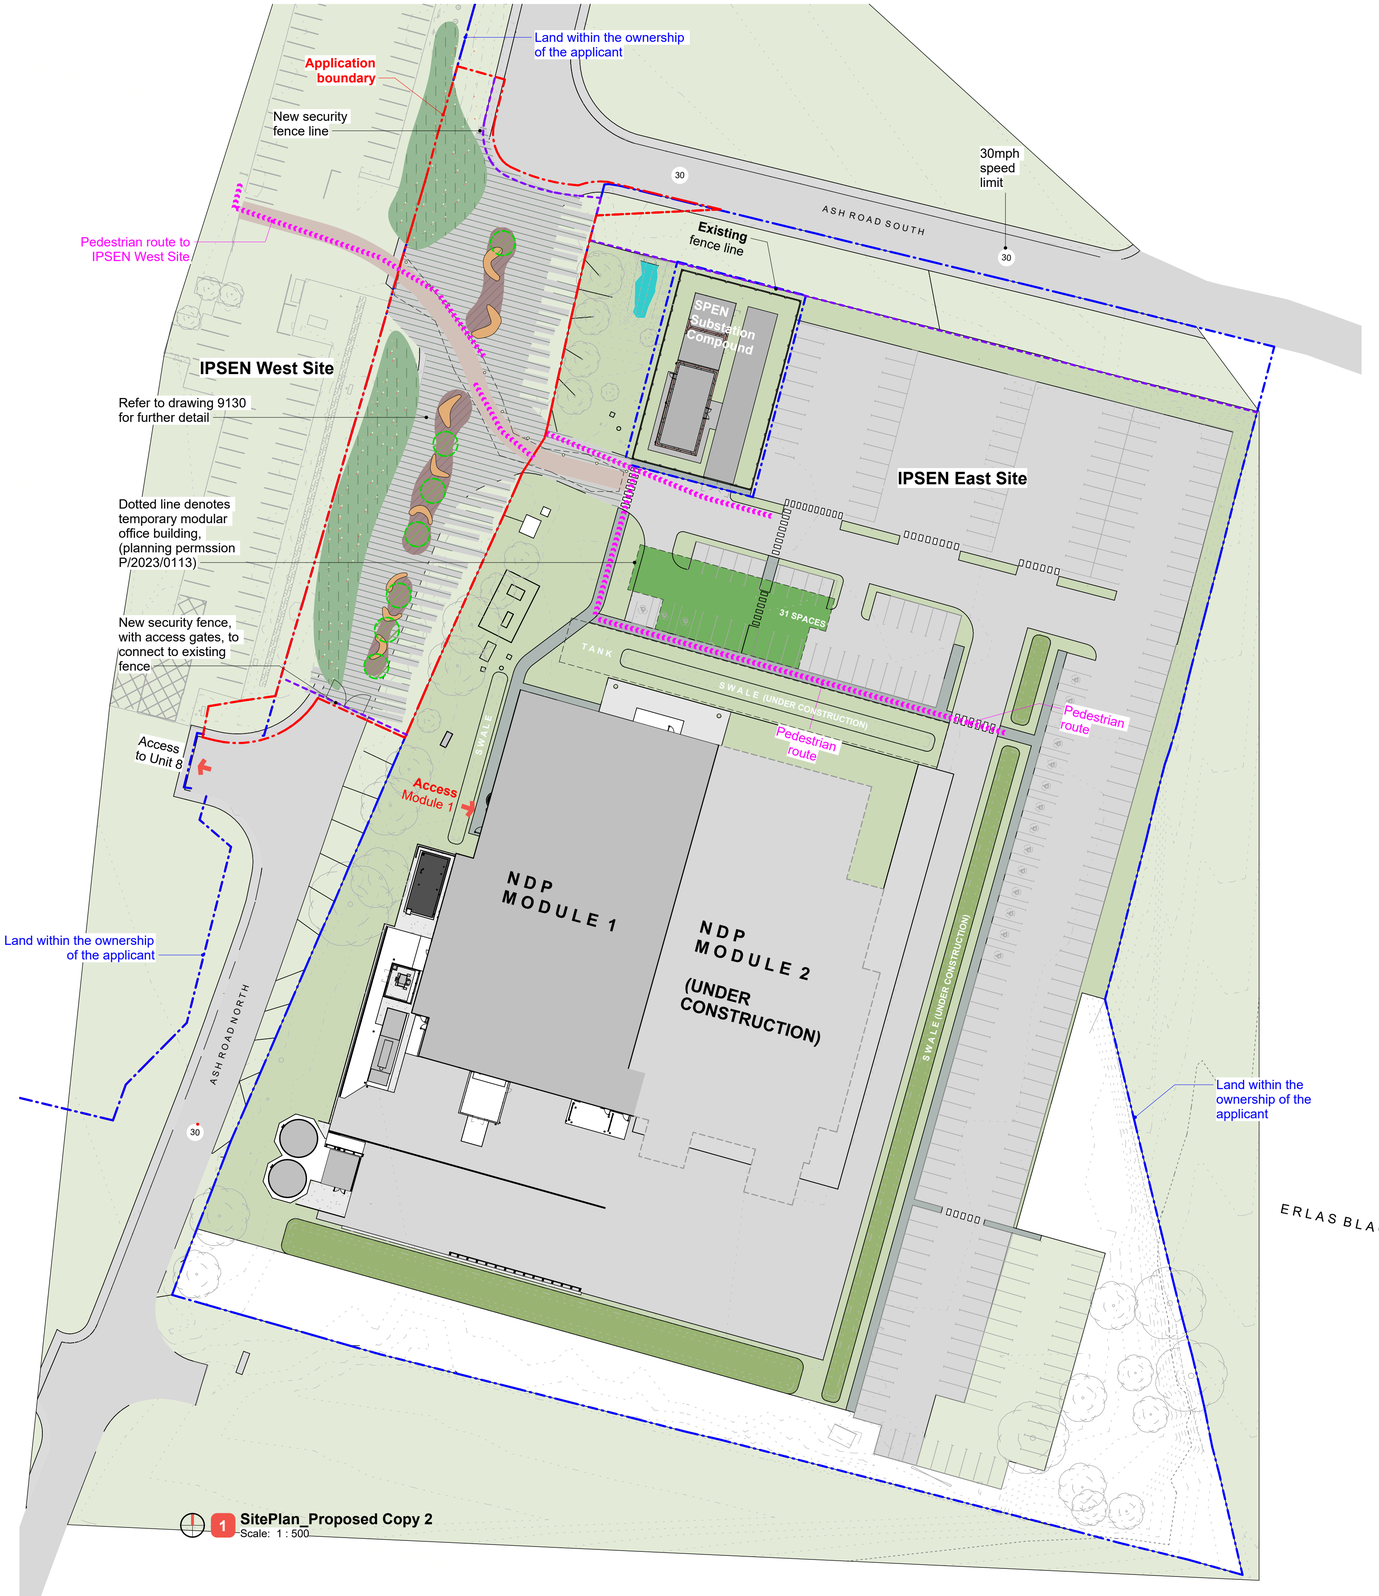


1 **SitePlan_Proposed Copy 2**
Scale: 1 : 500

Redline_Boundary_Area_StoppingUp

REDLINE BOUNDARY	AREA
Stopping Up	2823m²

0 5 10 15 20m
1:500 @ A1

Notes:

- Figured dimensions are to be used in all case.
- Dimensions should not be scaled from drawing.
- All existing dimensions should be checked on site before commencement of the works.
- Any discrepancies in dimensions should be clarified with the Architect prior to commencement of the works.
- No deviation from this drawing will be permitted without the prior written consent of the Architect.
- This drawing is to be read in conjunction with all other relevant LMA drawings, and the drawings and information produced by other professionals / consultants involved in the project
- Please note that the use of any quantification data is done so at the users own risk.
- This drawing is the copyright of **Lovelock Mitchell Architects** and is to be returned to the Architect on completion of the contract. The drawing should not be reproduced without the written permission of **Lovelock Mitchell Architects.**

This drawing must be printed in colour to be read correctly

N

Rev.	Date	Description	Gl Drawn	CR Checked
P1	260617	First issue		

IMC | LMA | 01 | XX | DR | A
7022 | P1

Stopping_Up_Site_Plan_Proposed

Multi Storey Car Park
Wrexham

Status:

Project Number: 2525

LOVELOCK MITCHELL ARCHITECTS
3 Stanley Street Chester CH1 2LS
01244 404321
www.lovelockmitchell.com