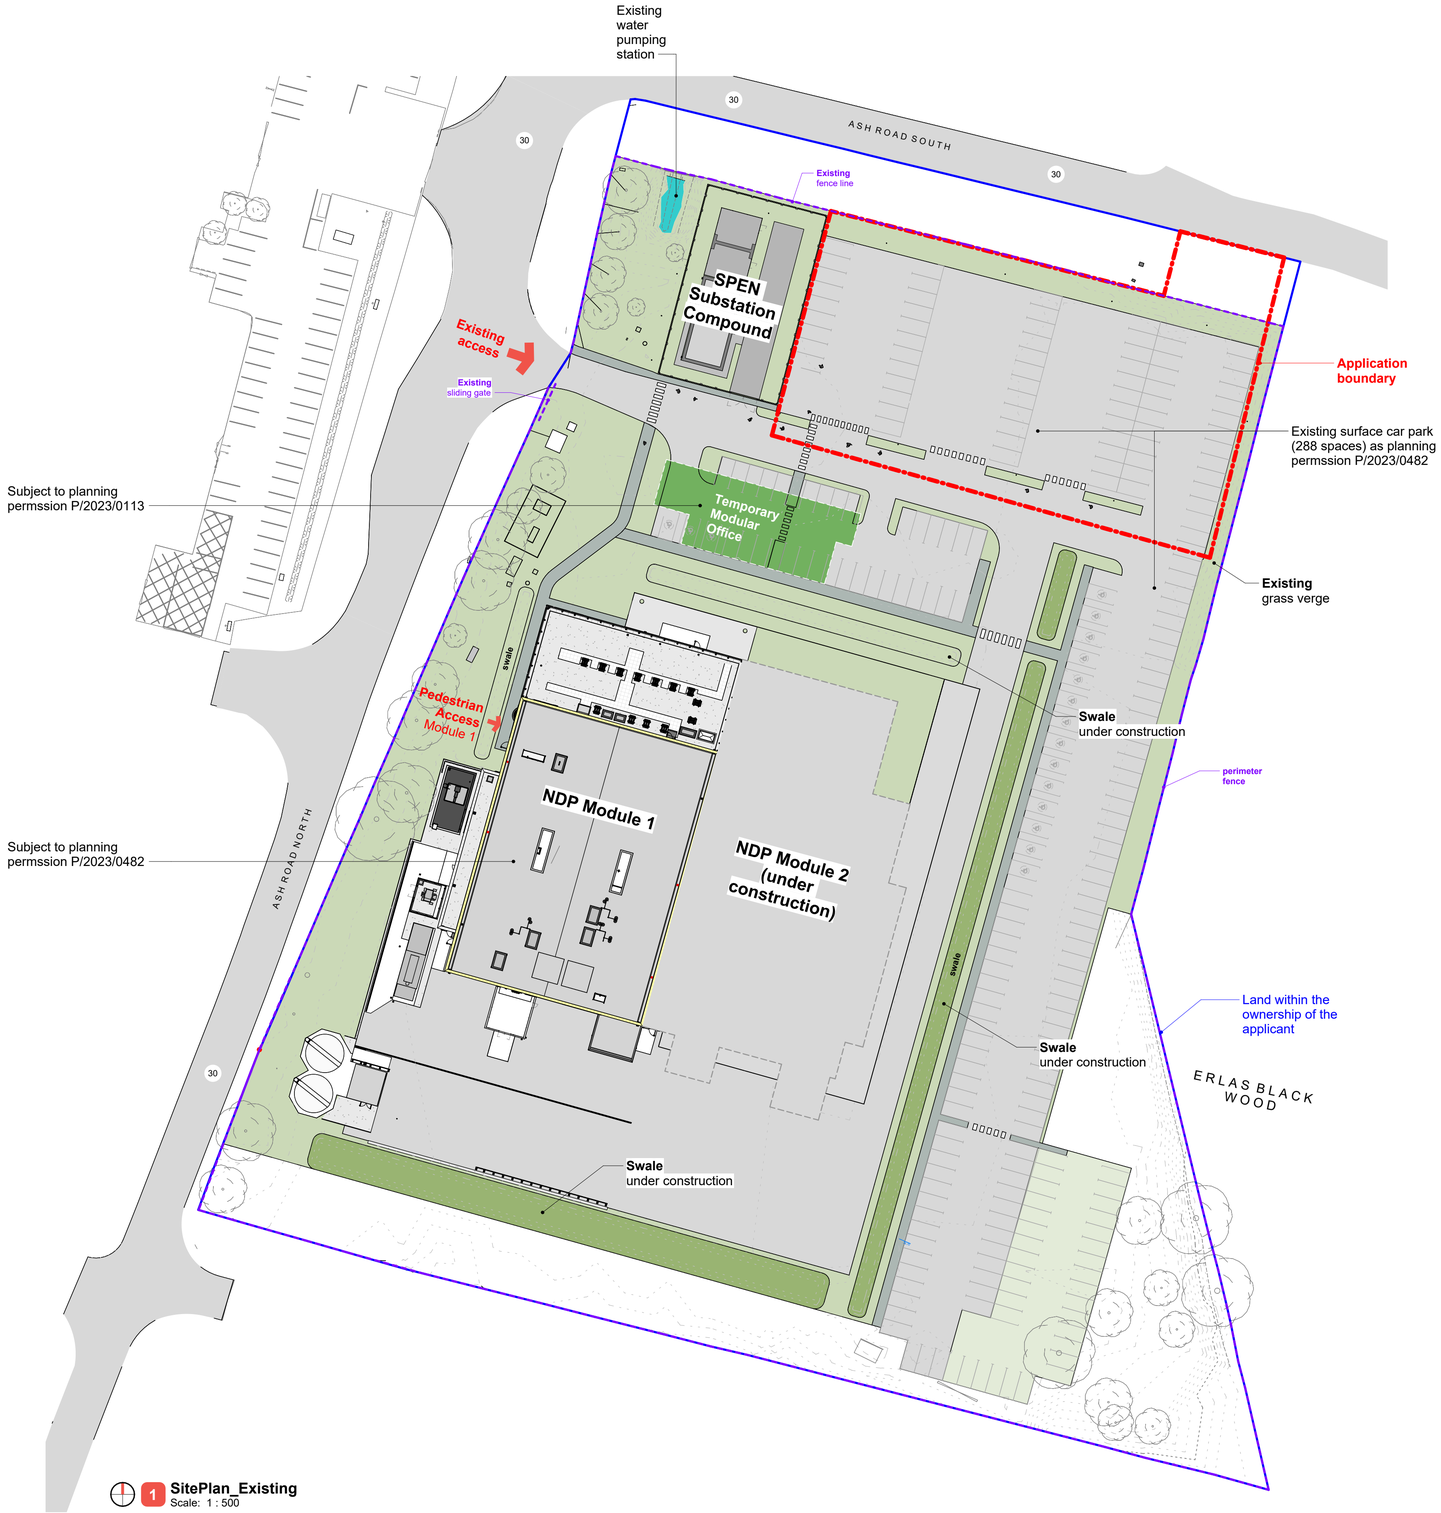


1 **SitePlan_Existing**
Scale: 1 : 500

0 5 10 15 20m
1:500 @ A1

Notes:

- Figured dimensions are to be used in all case.
- Dimensions should not be scaled from drawing.
- All existing dimensions should be checked on site before commencement of the works.
- Any discrepancies in dimensions should be clarified with the Architect prior to commencement of the works.
- No deviation from this drawing will be permitted without the prior written consent of the Architect.
- This drawing is to be read in conjunction with all other relevant LMA drawings, and the drawings and information produced by other professionals / consultants involved in the project
- Please note that the use of any quantification data is done so at the users own risk.
- This drawing is the copyright of **Lovelock Mitchell Architects** and is to be returned to the Architect on completion of the contract. The drawing should not be reproduced without the written permission of **Lovelock Mitchell Architects.**

This drawing must be printed in colour to be read correctly

N

Rev.	Date	Revision Description	Drawn	Checked
P5	290617	Stopping up application	GI	CR
P4	290420	Minor amendments	PF	MR
P3	290401	Minor amendments	PF	MR
P2	290318	Preliminary	PF	MR
P1	290306	Preliminary	PF	MR

IMC | LMA | 01 | XX | DR | A
7001 | P5

SITE_Plan_Existing

Multi Storey Car Park
Wrexham

Status:

Project Number: 2525

LOVELOCK MITCHELL ARCHITECTS
3 Stanley Street Chester CH1 2LS
01244 404321
www.lovelockmitchell.com