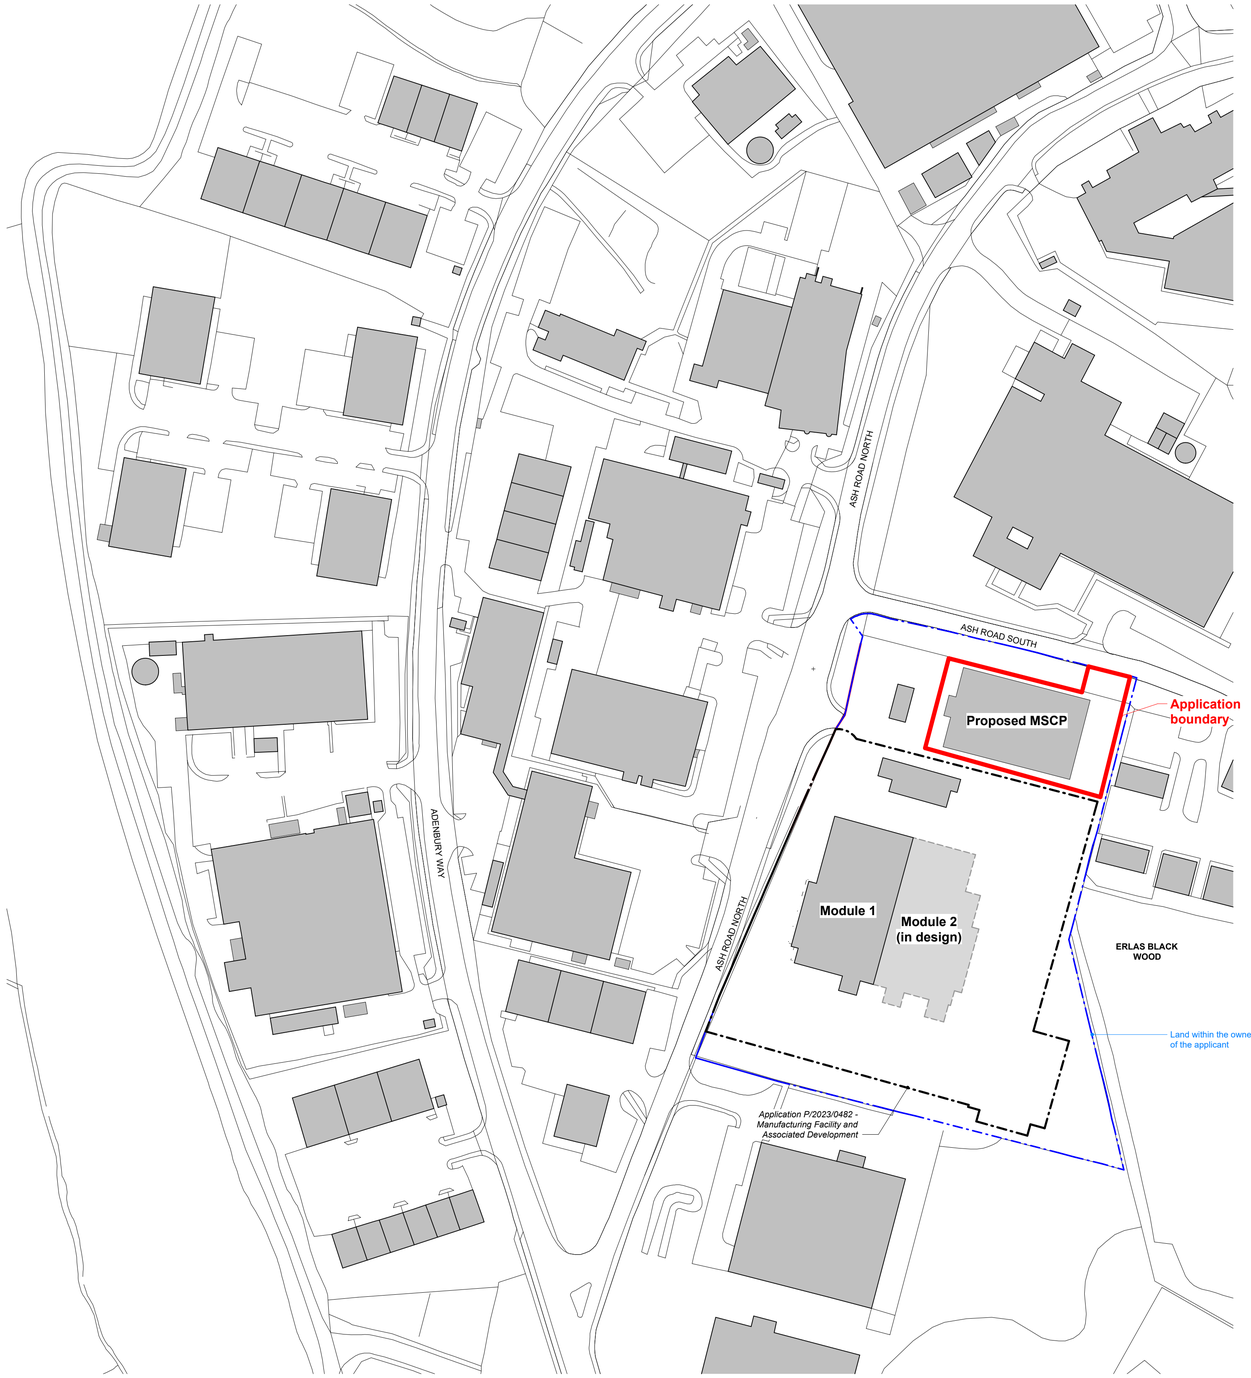


Site_Location_Plan_MSCP_Proposed
Scale: 1 : 1250

0 12.5 25 37.5 50m

1:1250 @ A1

Notes:

- Figured dimensions are to be used in all case.
- Dimensions should not be scaled from drawing.
- All existing dimensions should be checked on site before commencement of the works.
- Any discrepancies in dimensions should be clarified with the Architect prior to commencement of the works.
- No deviation from this drawing will be permitted without the prior written consent of the Architect.
- This drawing is to be read in conjunction with all other relevant LMA drawings, and the drawings and information produced by other professionals / consultants involved in the project
- Please note that the use of any quantification data is done so at the users own risk.
- This drawing is the copyright of **Lovelock Mitchell Architects** and to be returned to the Architect on completion of the contract. The drawing should not be reproduced without the written permission of **Lovelock Mitchell Architects.**

This drawing must be printed in colour to be read correctly

N

Rev.	Date	Revision Description	Drawn	Checked
P2	200617	Stopping up application approved	GI	CR
P1	260326	Preliminary	PF	MR

IMC | LMA | ZZ | XX | DR | A

7004 P2

LocationPlan_MSCP_Proposed

Multi Storey Car Park Wrexham

Status: A2

Project Number: 2525

LOVELOCK MITCHELL ARCHITECTS
3 Stanley Street Chester CH1 2LS
01244 404321
www.lovelockmitchell.com