





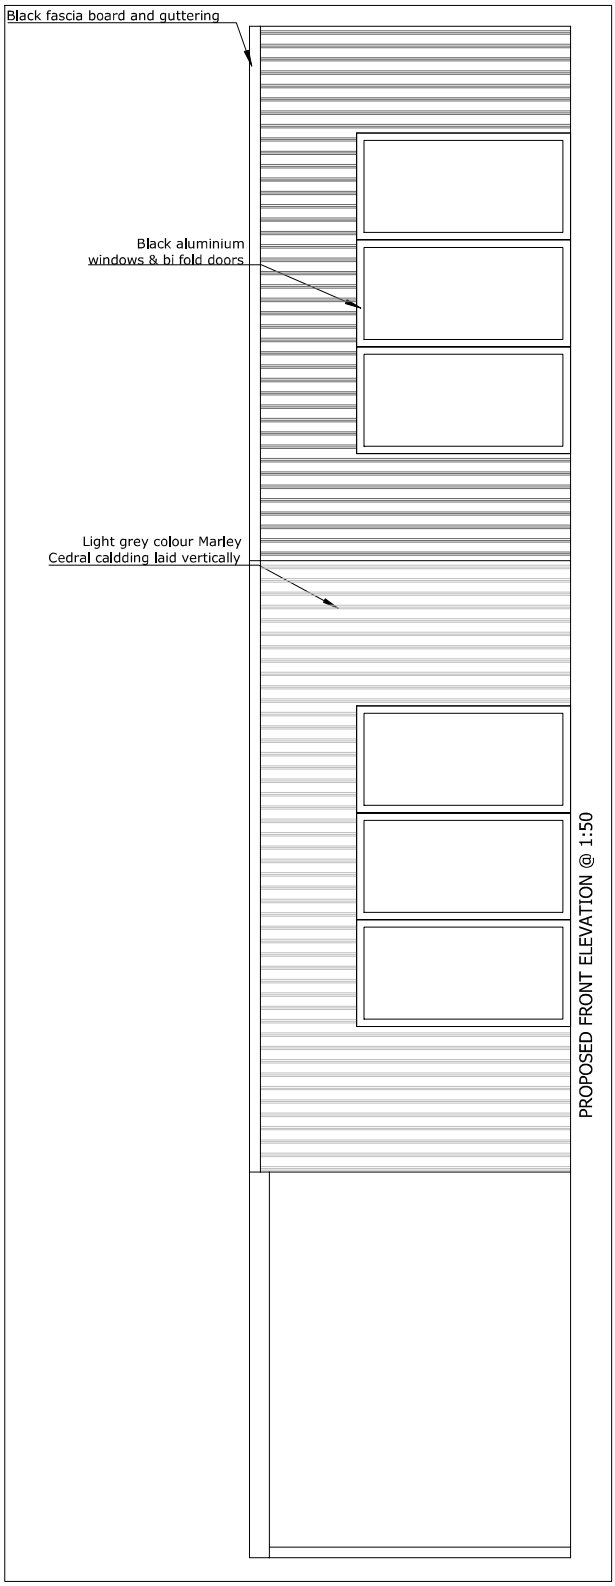

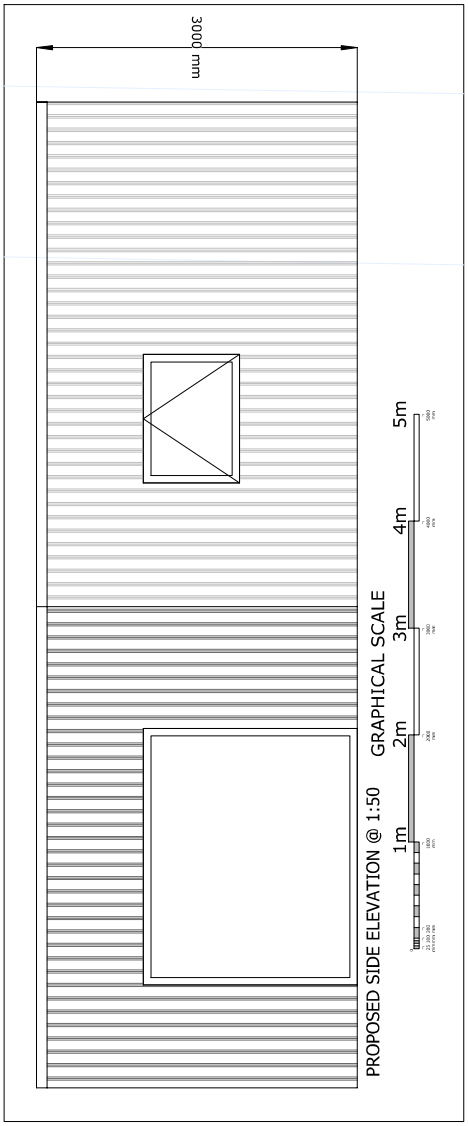

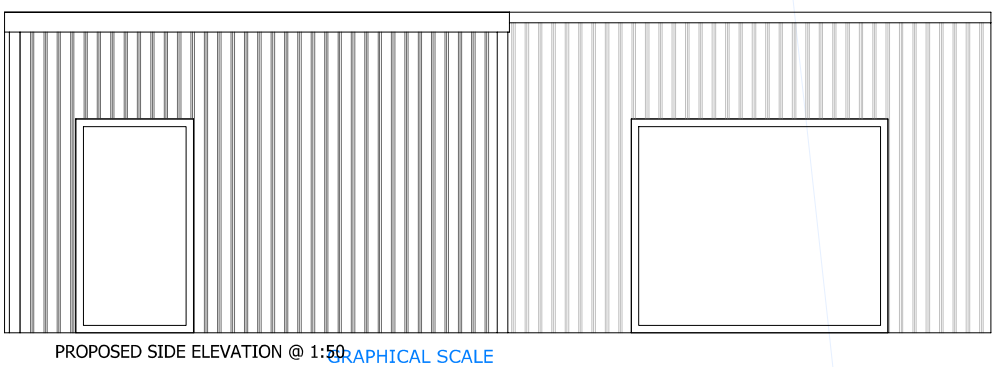

REVISIONS
A. 22/07/26
Location of structure change

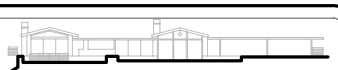

Client	Mr & Mrs M Davies
Address	Douglas House Church Street Penycae Wrexham LL14 2RL
Project	Erection of incidental external building for use as fitness suite
Issue Stage	Planning & LBC Submission



Title	Proposed Elevations		
DWG No.	DOUGE/ 4	Date	09/02/26
Scale	As Shown	Revision	A. 22/07/26
Sheet	A3 Sheet 4 of 4		

David CORRAN - Dyffryn Coediog - Pool Park - Ruthin - LL15 2LN
e - dcorran@googlemail.com
t - 07977 189 883