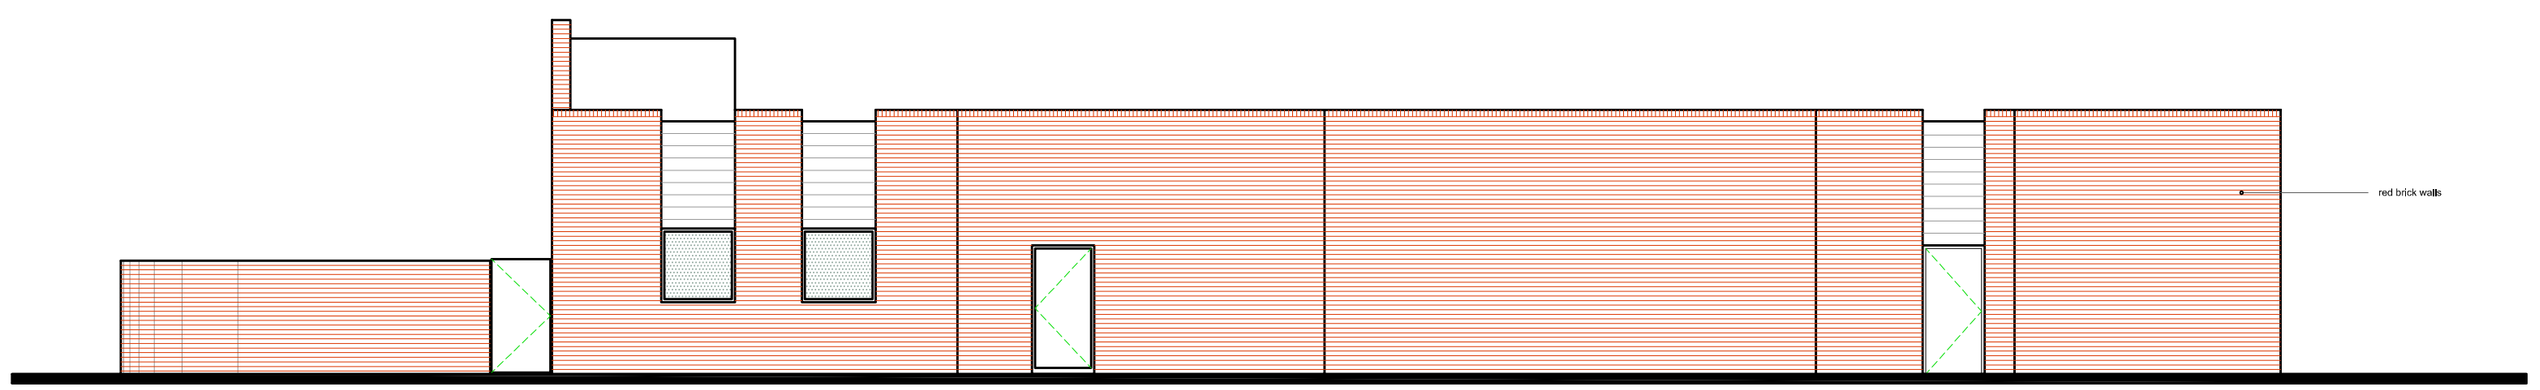
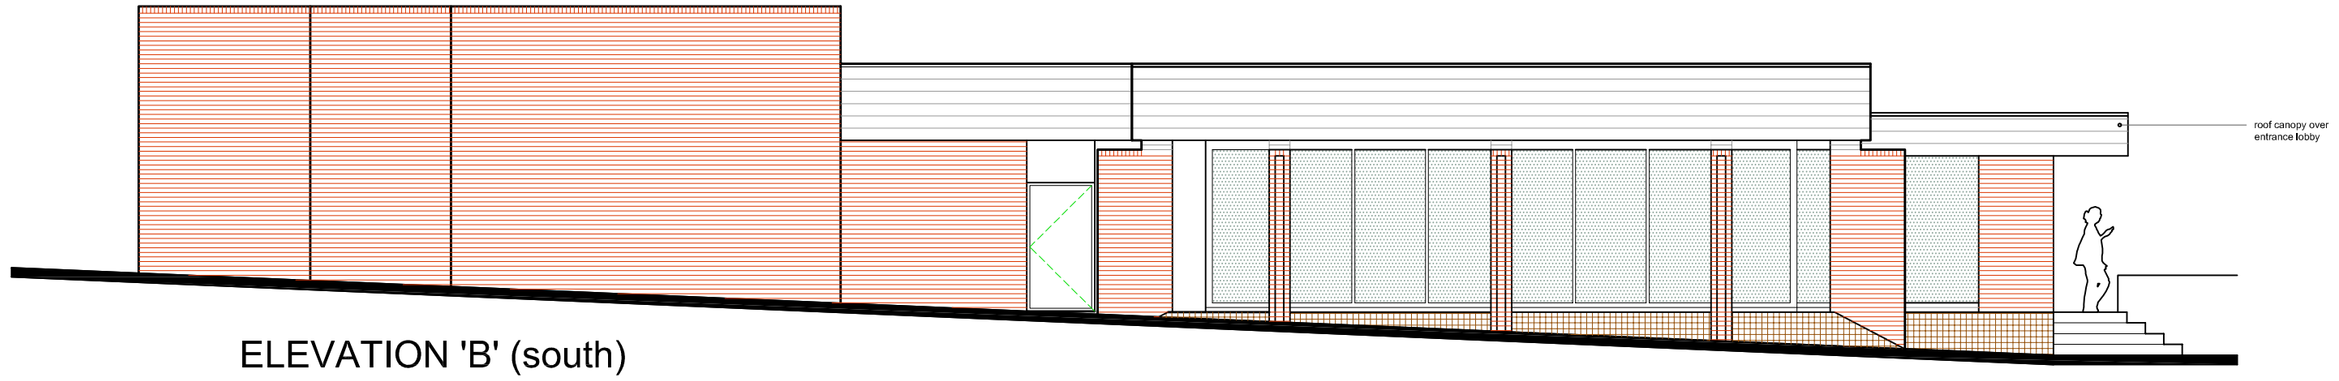


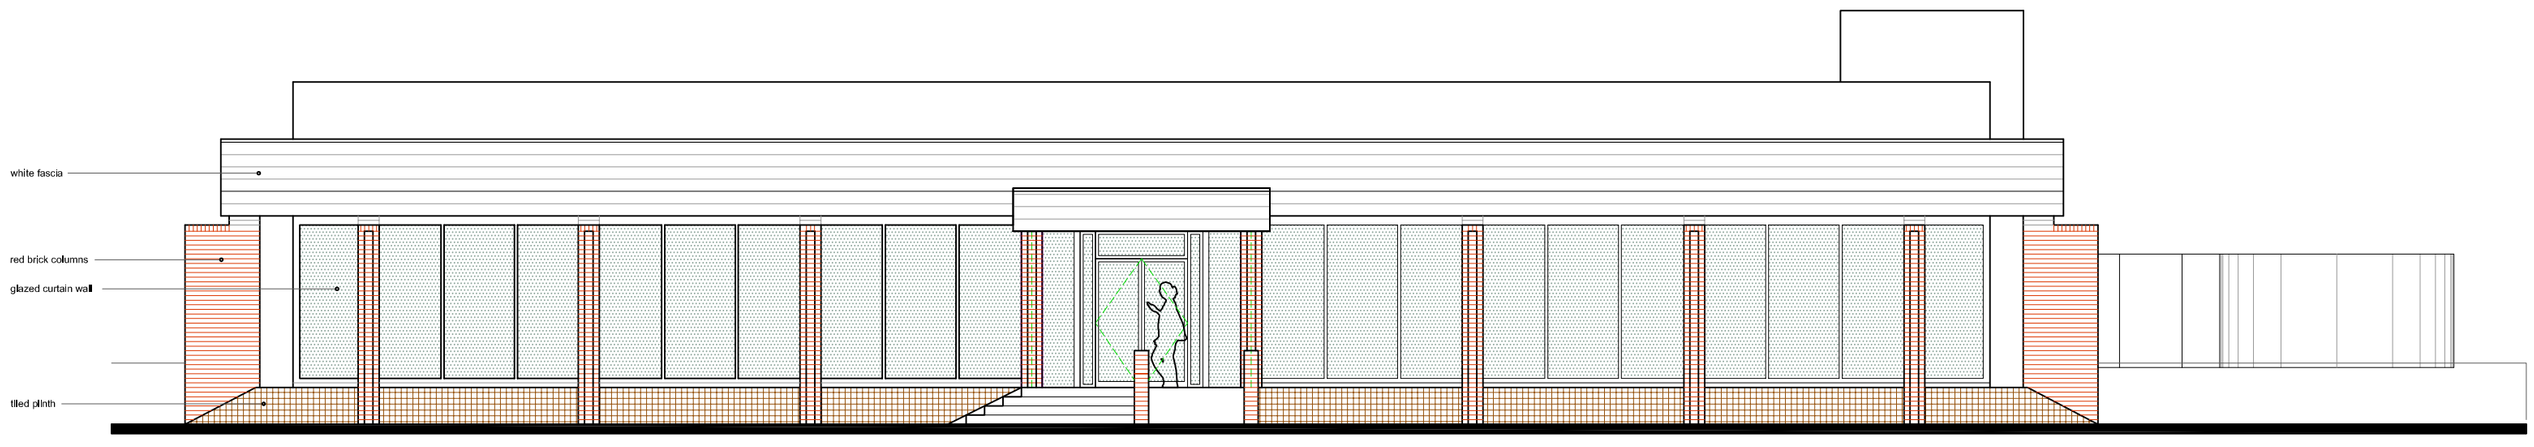

ELEVATION 'C' (north)




ELEVATION 'D' (rear / west)




ELEVATION 'B' (south)




ELEVATION 'A' (front / east)

go2plan
Design & Planning
Tel: 07957 634478 email: jon@go2plan.co.uk

NOTE:
this drawing is for the purposes of the proposed Planning application and is not for construction, all dimensions to be checked on site.

0 2m 4m 6m 8m

Scale bar in metres

PROPOSED ELEVATIONS
FORMER LOCAL RADIO STATION STUDIOS
MOLD ROAD
GWERSYLLT
WREXHAM
LL11 4AF

**Dwg No.** **MRW 005**
**Scale:** **1: 100 @ A2**
**date:** **17.07.26**
**drawn:** **jon evans**