




ELEVATION 'C' (north)

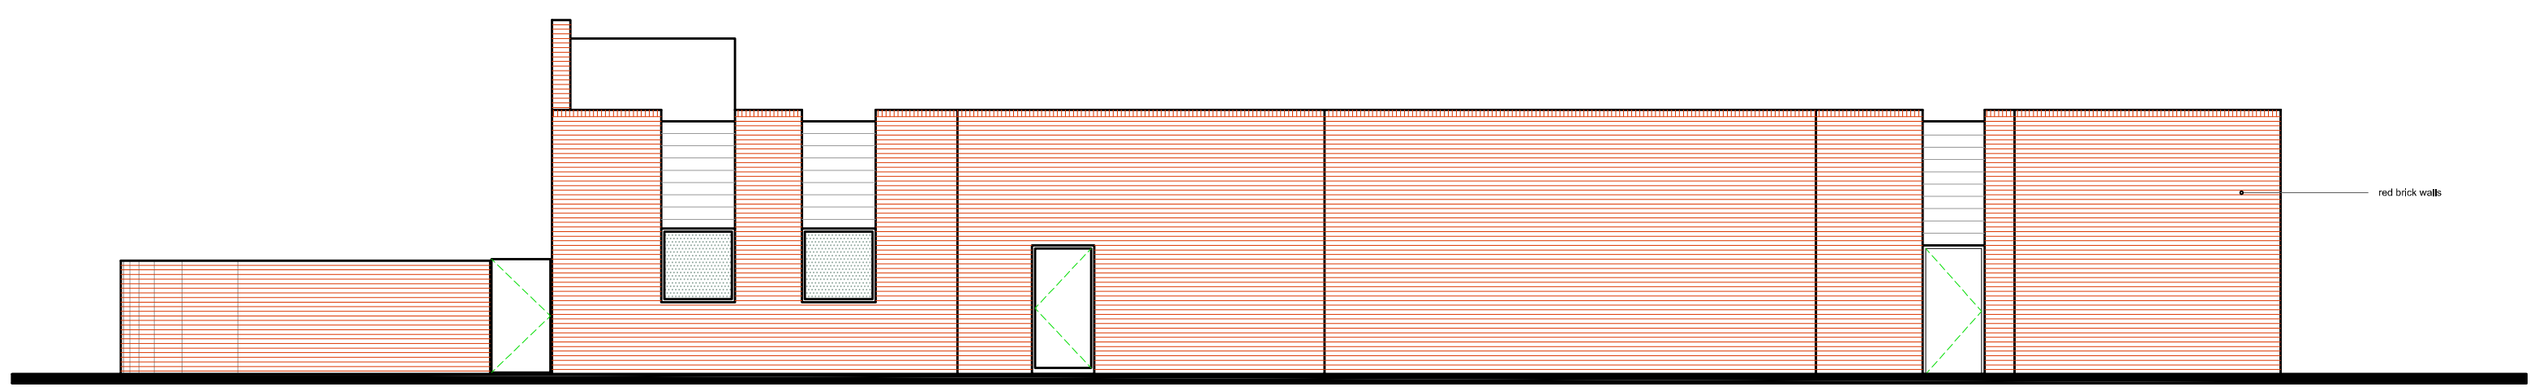

ELEVATION 'D' (rear / west)

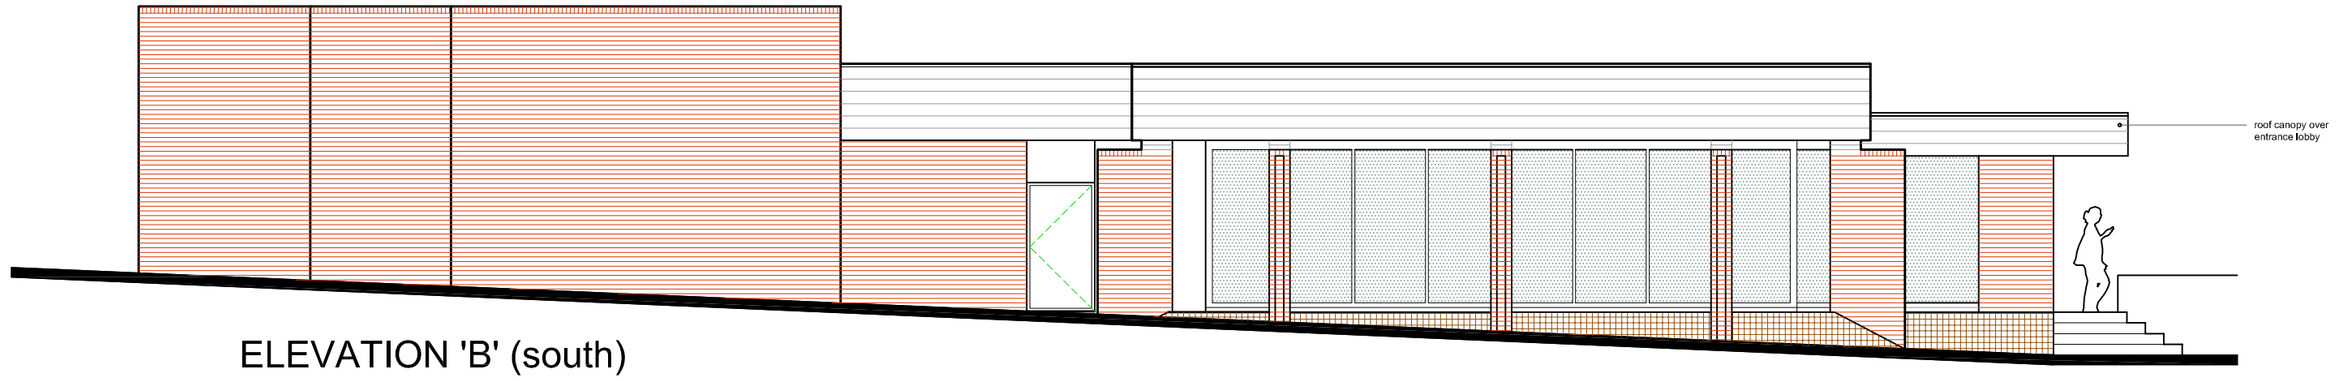

ELEVATION 'B' (south)

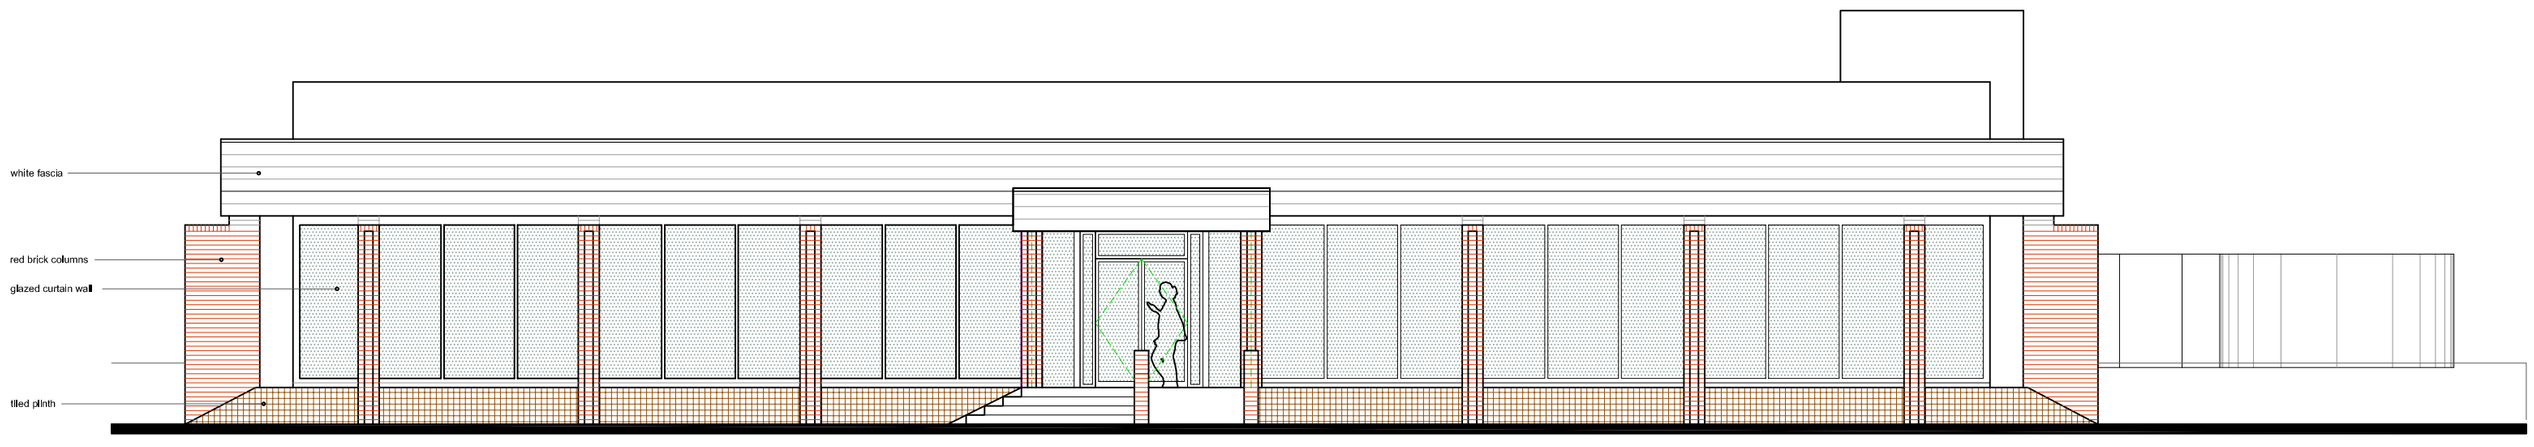

ELEVATION 'A' (front / east)

go2plan
Design & Planning
Tel: 07957 634478 email: jon@go2plan.co.uk

NOTE:
this drawing is for the purposes of the proposed Planning application and is not for construction, all dimensions to be checked on site.

0 2m 4m 6m 8m

Scale bar in metres

EXISTING ELEVATIONS
FORMER LOCAL RADIO STATION STUDIOS
MOLD ROAD
GWERSYLLT
WREXHAM
LL11 4AF

Dwg No. **MRW 003**
Scale: **1: 100 @ A2**
date: **17.07.26**
drawn: **jon evans**