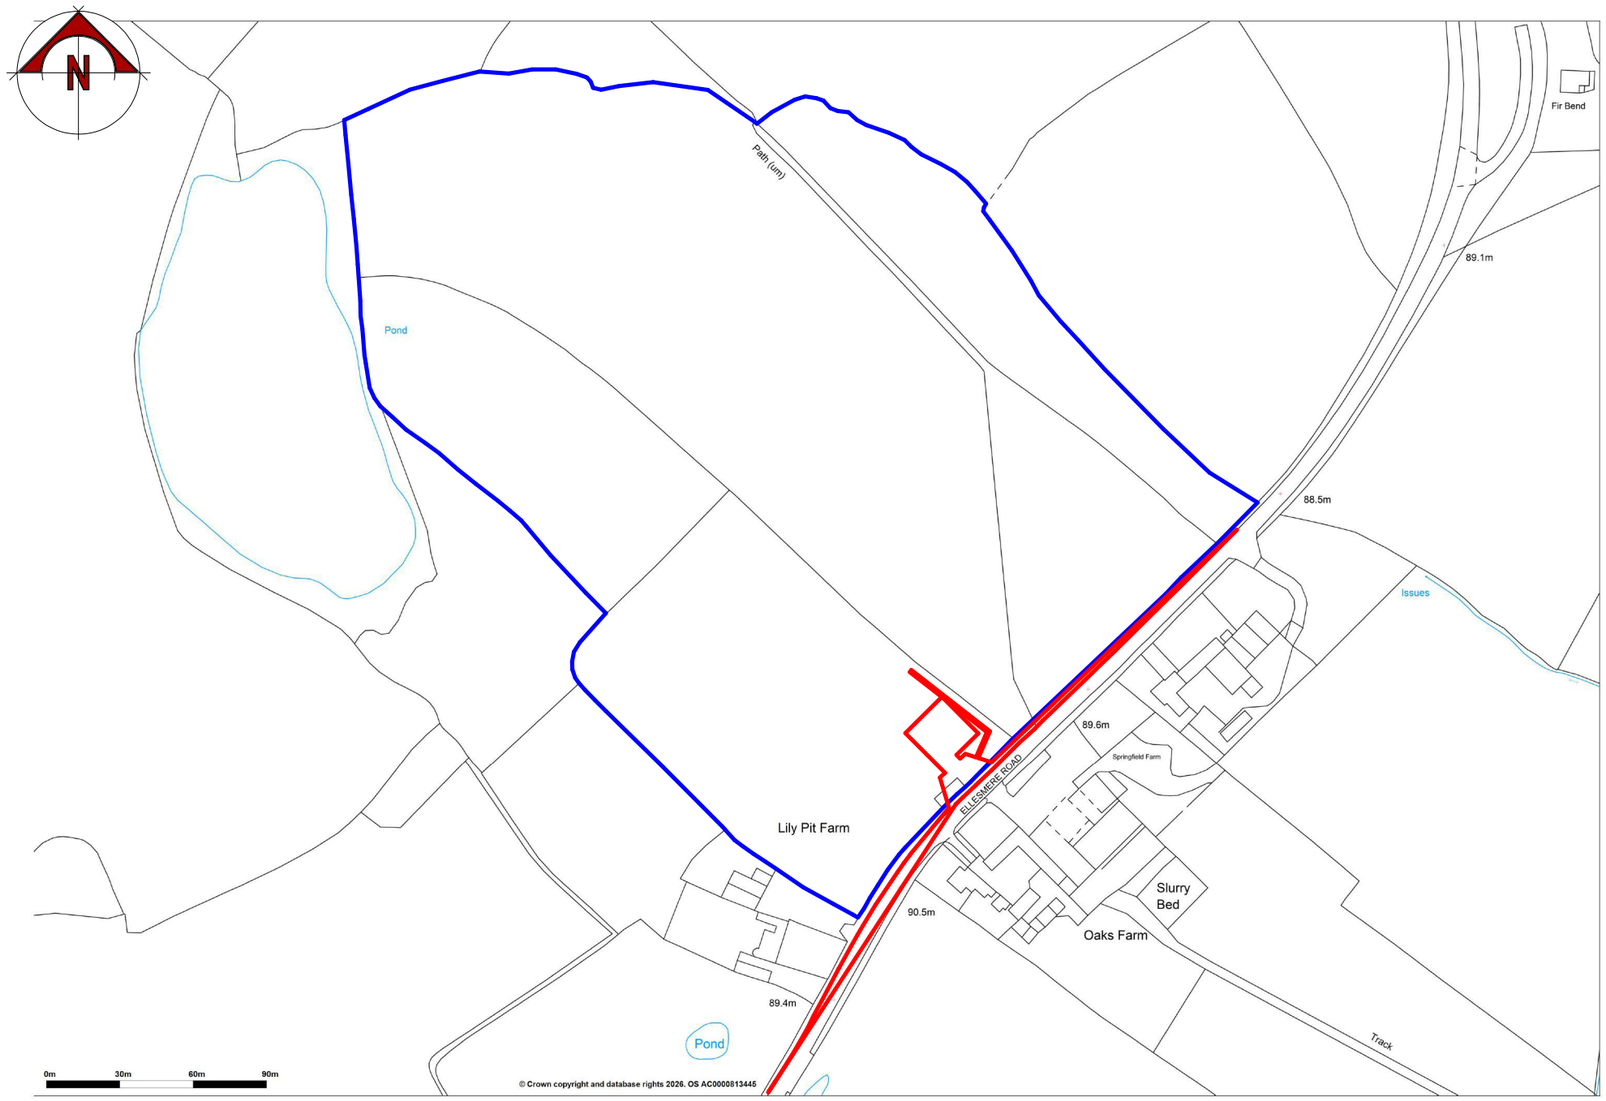


Promap
LANDMARK INFORMATION

© Crown copyright and database rights 2026. OS AC0000813445
Plotted Scale - **1:2500**. Paper Size - **A4**

THIS DRAWING IS TO BE READ IN CONJUNCTION WITH ALL RELATED DRAWINGS.
ALL DIMENSIONS MUST BE CHECKED AND VERIFIED ON SITE BEFORE
COMMENCING ANY WORK OR PRODUCING SHOP DRAWINGS. THE ORIGINATOR
SHOULD BE NOTIFIED IMMEDIATELY
OF ANY DISCREPANCY. THIS DRAWING IS COPYRIGHT AND REMAINS
THE PROPERTY ROGER PARRY & PARTNERS.

Rev	Description	Date	Dr by	App by
Original by				

Roger Parry & Partners

Residential - Agricultural - Commercial

Project	Widening & Improving Of The Existing Access, Laying Of Hardcore And Construction Of Parking/Manoeuvre Area		
Drawing Title	Location Plan		
Location	Land at Ellesmere Road Farm, Whitchurch, SY13 3EU		
Client	Mr & Mrs Chetta		
Scale (s)	1:2500 @ A3		
Drawing No.	81547/26/01	Rev	-
Drawn by	SC	Date	June 2026

MERCIAN HOUSE, 9 & 10 DARWIN COURT
OXON BUSINESS PARK, SHREWSBURY, SY3 5AL
Tel: 01743 791336
email: mail@rogerparry.net
Web address: www.rogerparry.net

Roger Parry & Partners LLP partnership no.OC312203
Registered Office 9 & 10 Darwin Court, Oxon Business Park, Shrewsbury, SY3 5AL
Registered in England and Wales.
A list of members of the LLP is available at the above address.

RICS Regulated by RICS