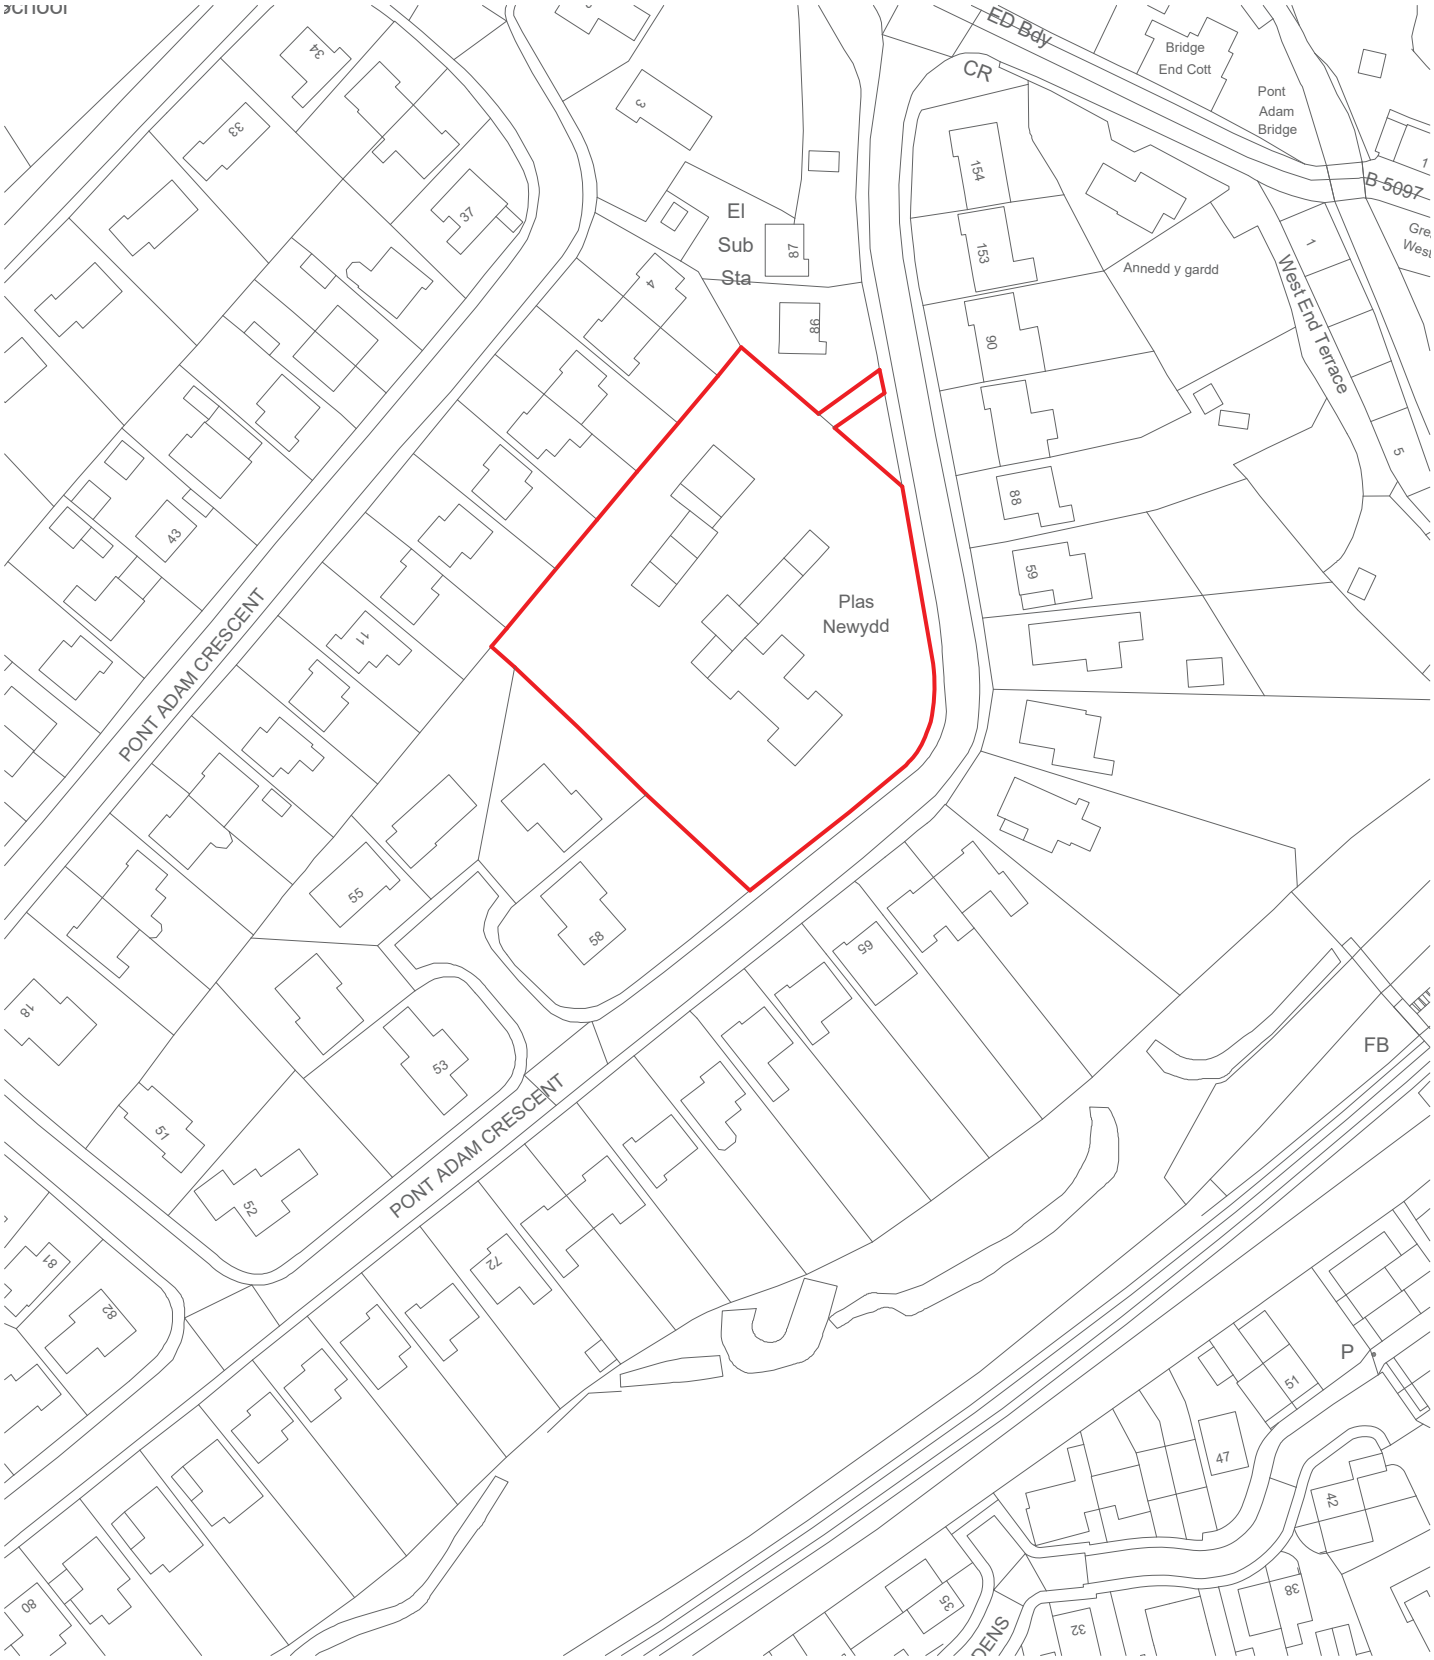


LOCATION PLAN

N

Project	PROPOSED ALTERATIONS - **EXISTING DRAWINGS**
Address	PLAS NEWYDD, PONT ADAM, RUABON, WREXHAM, LL14 6DU
Client	Mr DARREN MONAHAN
Scale	Scale 1:1250 @A4
Drawing:-	Ty/1817/SU06

TŶ ARCHITECTURE
CYF

15A Clwyd Street
Ruthin
Denbighshire
LL15 1HF
www.tyarchitecture.co.uk
01824 702 444