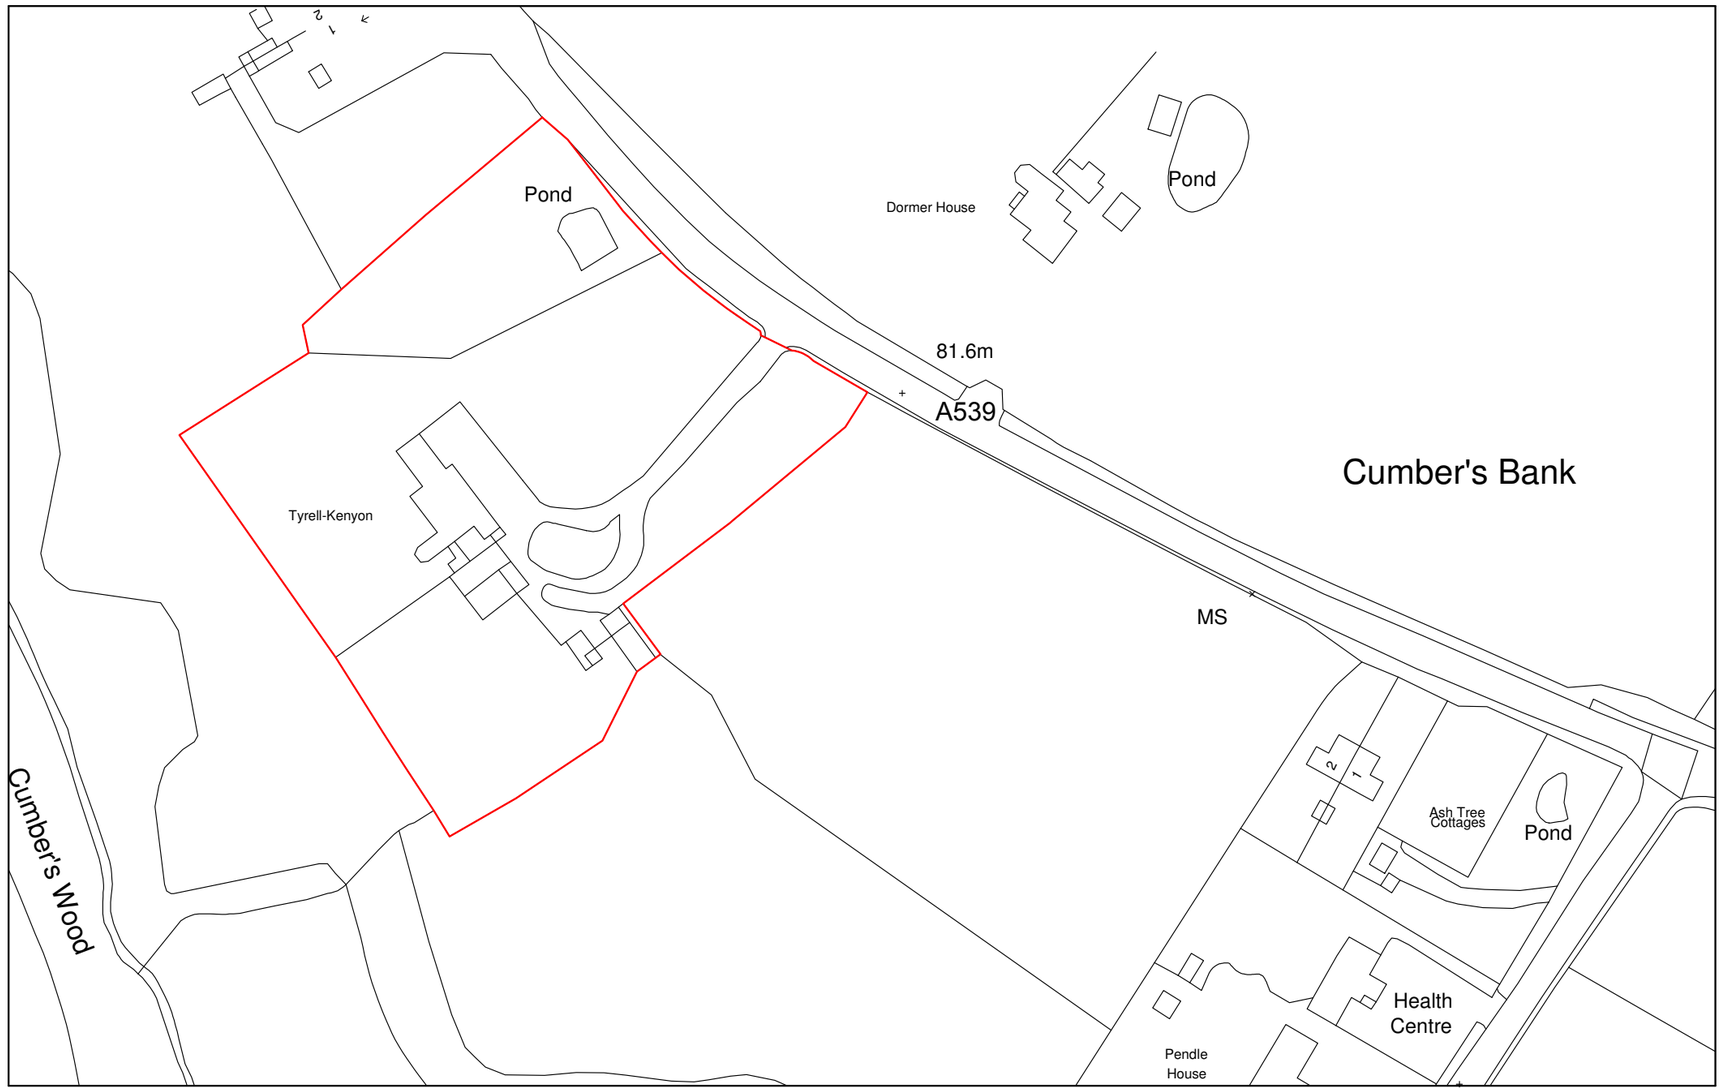



N

0m 10m 20m

| CLIENT | | |
|---|---|---|
| The Greenhouse Learning & Development | | |
| **PROJECT** | | |
| Cumbers House, Gredington, Hanmer, SY13 3DH | | |
| **DRAWING TITLE** | | **SCALE** |
| Site Location Plan | | 1:1250 @A4 |
| **DRAWING NO.** | **DATE** | **REVISION** |
| 26-617-001 | 02.06.26 | - |

COCKWILL & CO
25 Sunny Road, Southport, PR9 7LU
Tel: 07812 150750
Email: chris.cockwill@cockwill.co.uk

Ordnance Survey (c) Crown Copyright 2026. All rights reserved. Licence number 100063440