
14 High Street, LL13 0ED

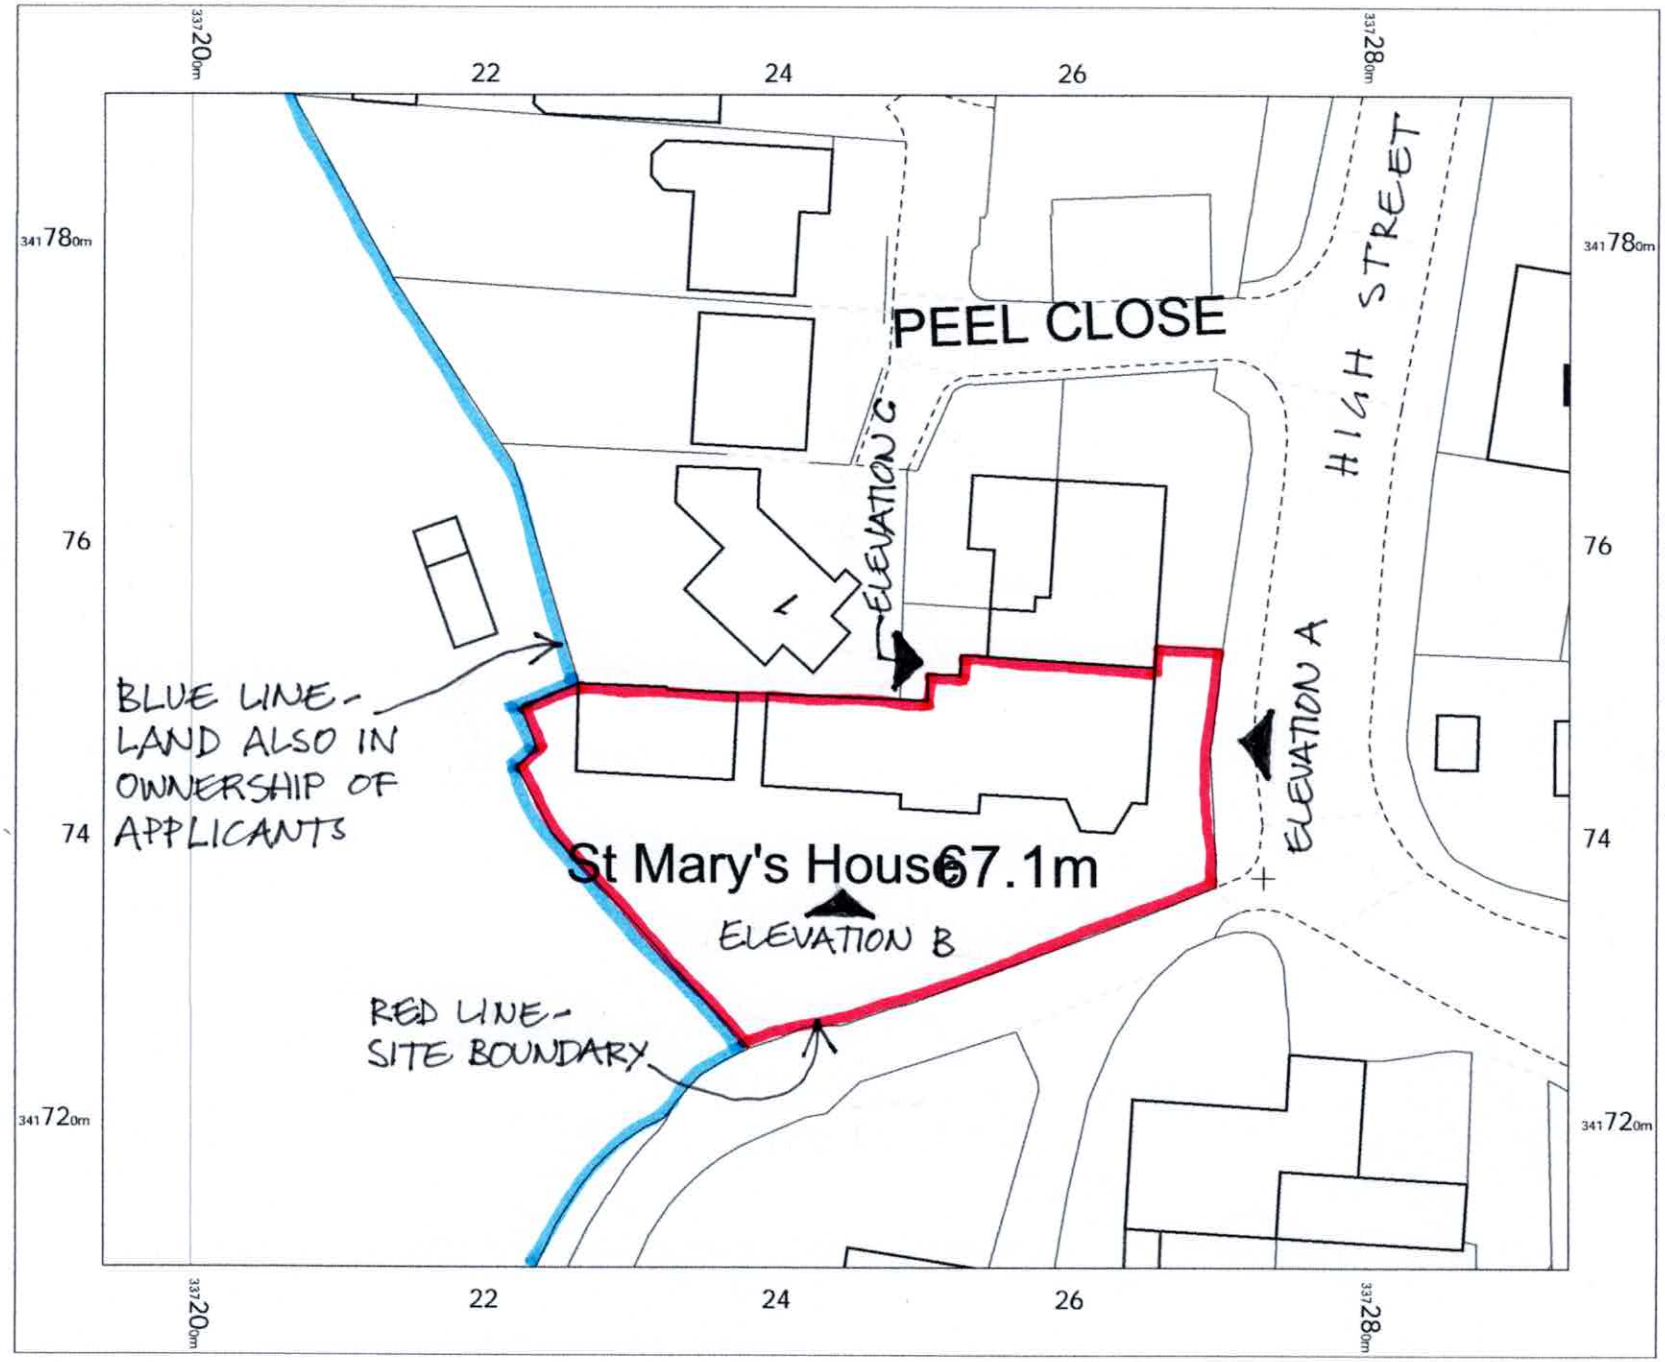

14 High Street,
Overton,
Wrexham,
LL13 0ED

N

BLOCK PLAN
1:500

0 2 4 6 8 10 12 14 16 18 20 m

OS MasterMap 1250/2500/10000 scale
Wednesday, July 8, 2026, ID: CM-01287092
www.centremapslive.co.uk

1:500 scale print at A4, Centre: 337244 E, 341750 N

©Crown Copyright Ordnance Survey. Licence no. AC0000849896

Ordnance Survey Licensed Data

CENTRE MAPS LIVE.
FOR A BETTER POINT OF VIEW