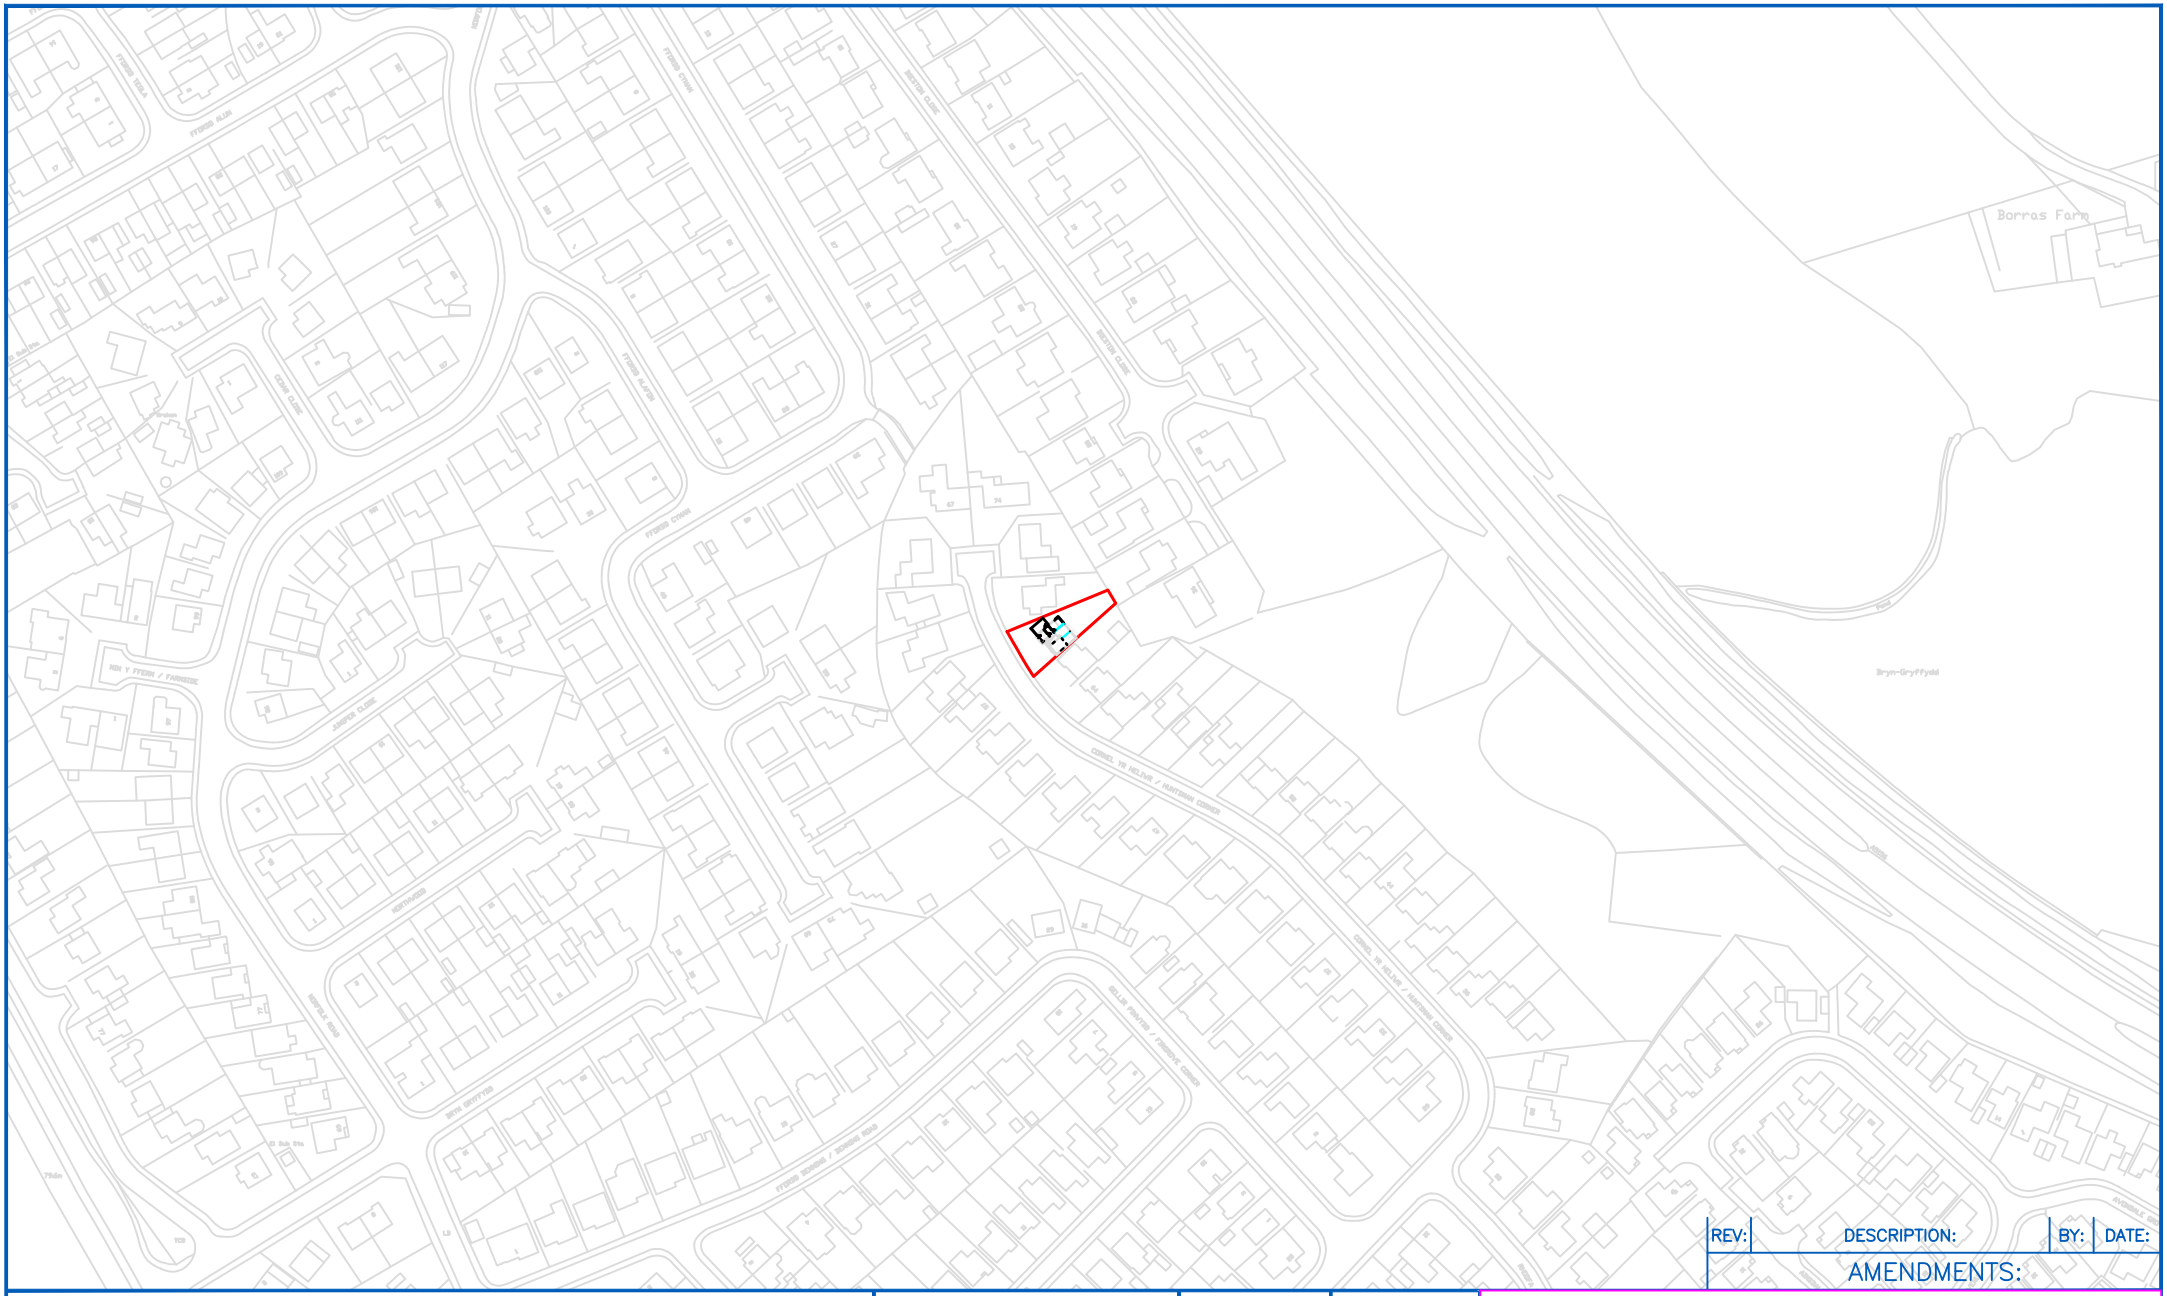


REV:	DESCRIPTION:	BY:	DATE:
	AMENDMENTS:		

SITE: 68 HUNSTMANS CORNER	1 DRAWING NO.		24567 PROJECT NO.	29/07/26 DATE.
TITLE: LOCATION PLAN	1:1250 SCALE AT A4.	JM DRAWN.	JM CHECKED.	A REVISION.