



ELEVATION 1:20

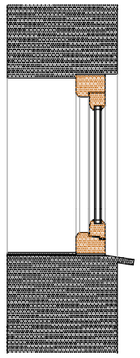


SECTION
1:20

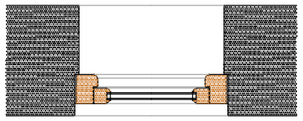


PLAN 1:20


WF10

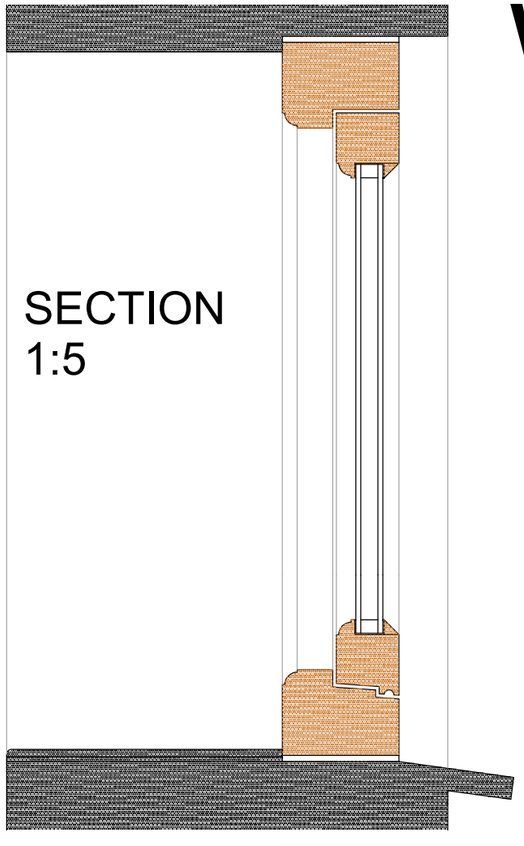


SECTION
1:5

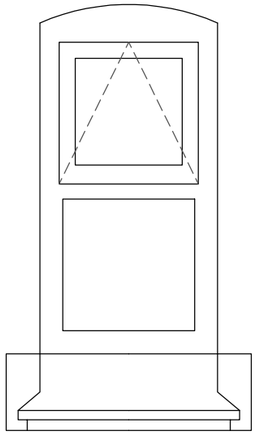

ELEVATION 1:20

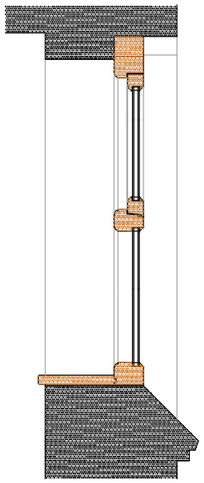


SECTION
1:20

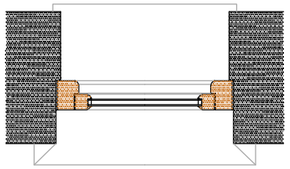

PLAN 1:20

WF6

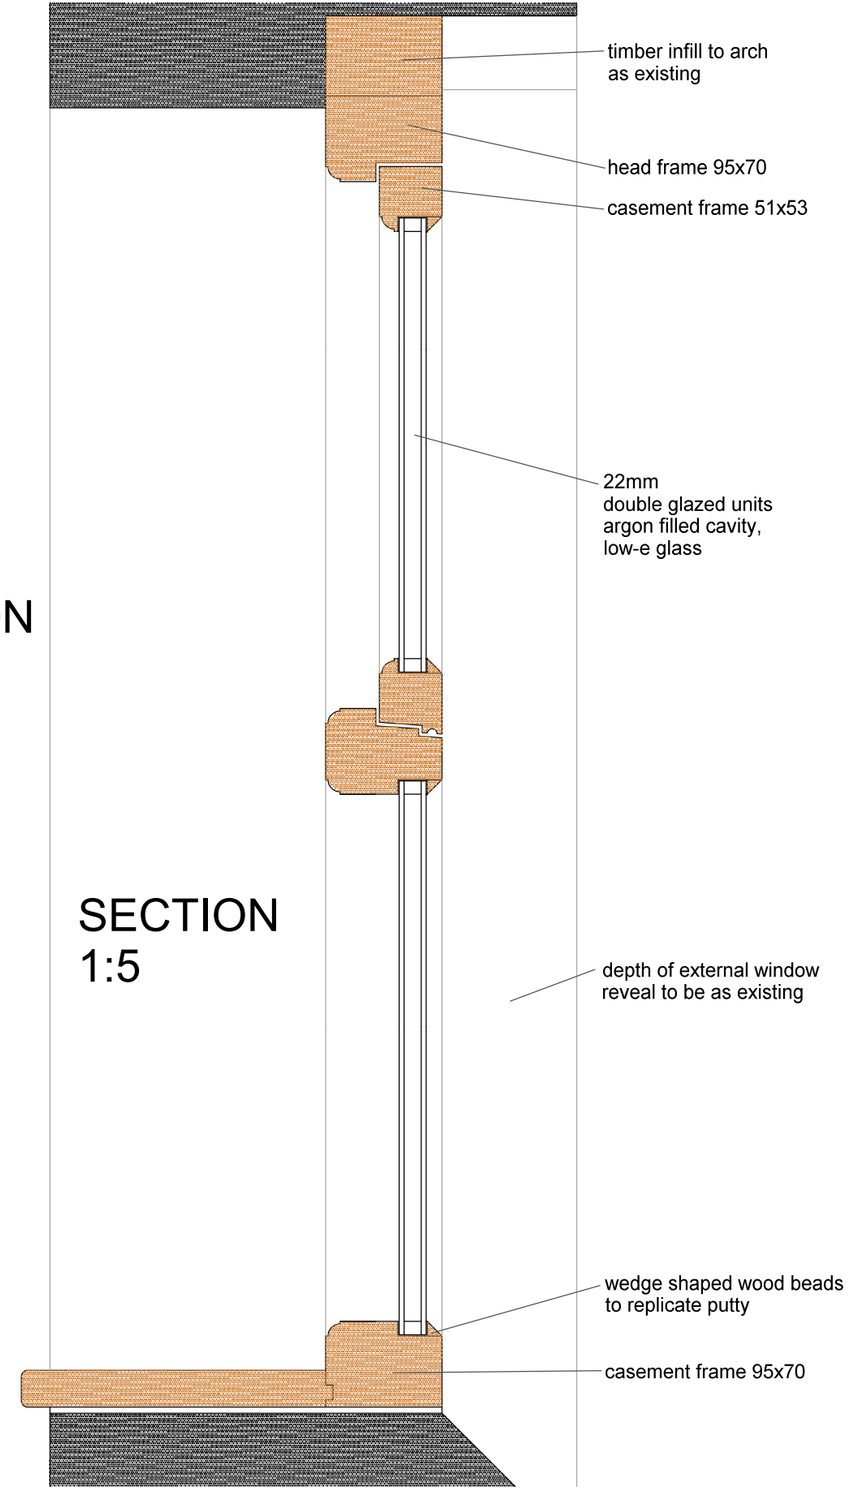

SECTION
1:5

Heeleys

www.heeleysarchitects.co.uk

Client
Mr M Boakes

Project
St Mary's House
14 High Street
Overton

Proposed
Window Details 1:20, 1:5

Date 10-07-26

Drawing No. 2607 - 6

WINDOW DETAILS - WF6, WF10

Frames to be constructed in hardwood,
vac treated, with 3 layer paint finish.
White finish - RAL 9010
All glazing below 800mm above floor level
to be toughened safety glass
Windows to achieve u-value of 1.6 or better