
14 High Street, LL13 0ED

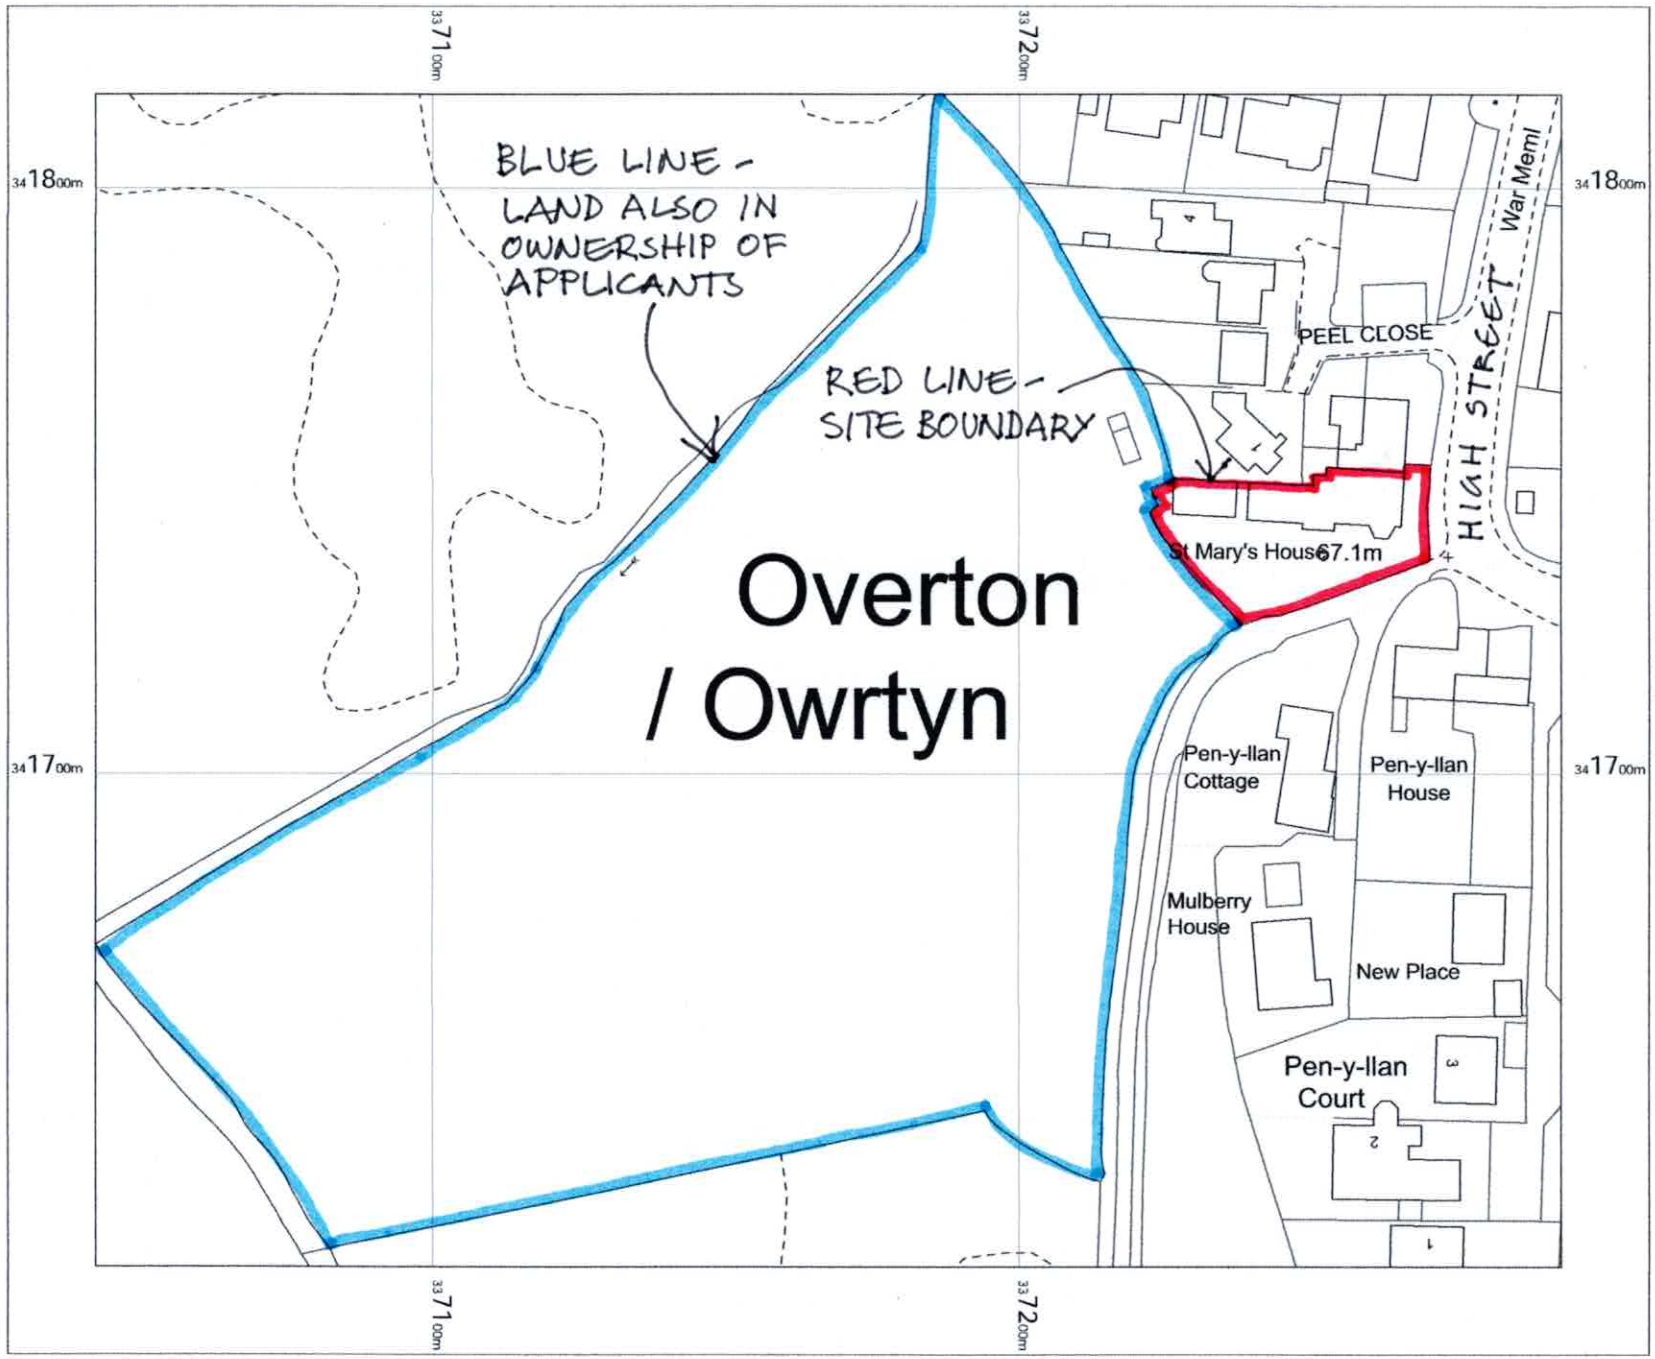

14 High Street,
Overton,
Wrexham,
LL13 0ED

N

LOCATION PLAN
1:1250

OS MasterMap 1250/2500/10000 scale
Wednesday, July 8, 2026, ID: CM-01287091
www.centremapslive.co.uk

1:1250 scale print at A4, Centre: 337167 E, 341716 N

©Crown Copyright Ordnance Survey. Licence no. AC0000849896

CENTRE MAPS LIVE.
FOR A BETTER POINT OF VIEW