



Elevation A 1:50

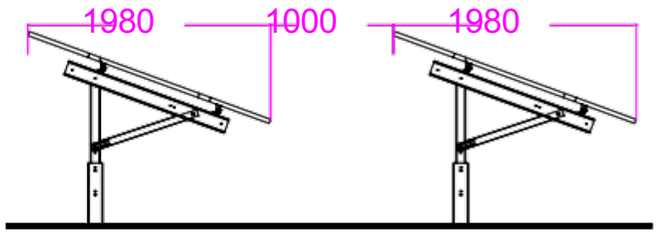

Elevation B 1:50

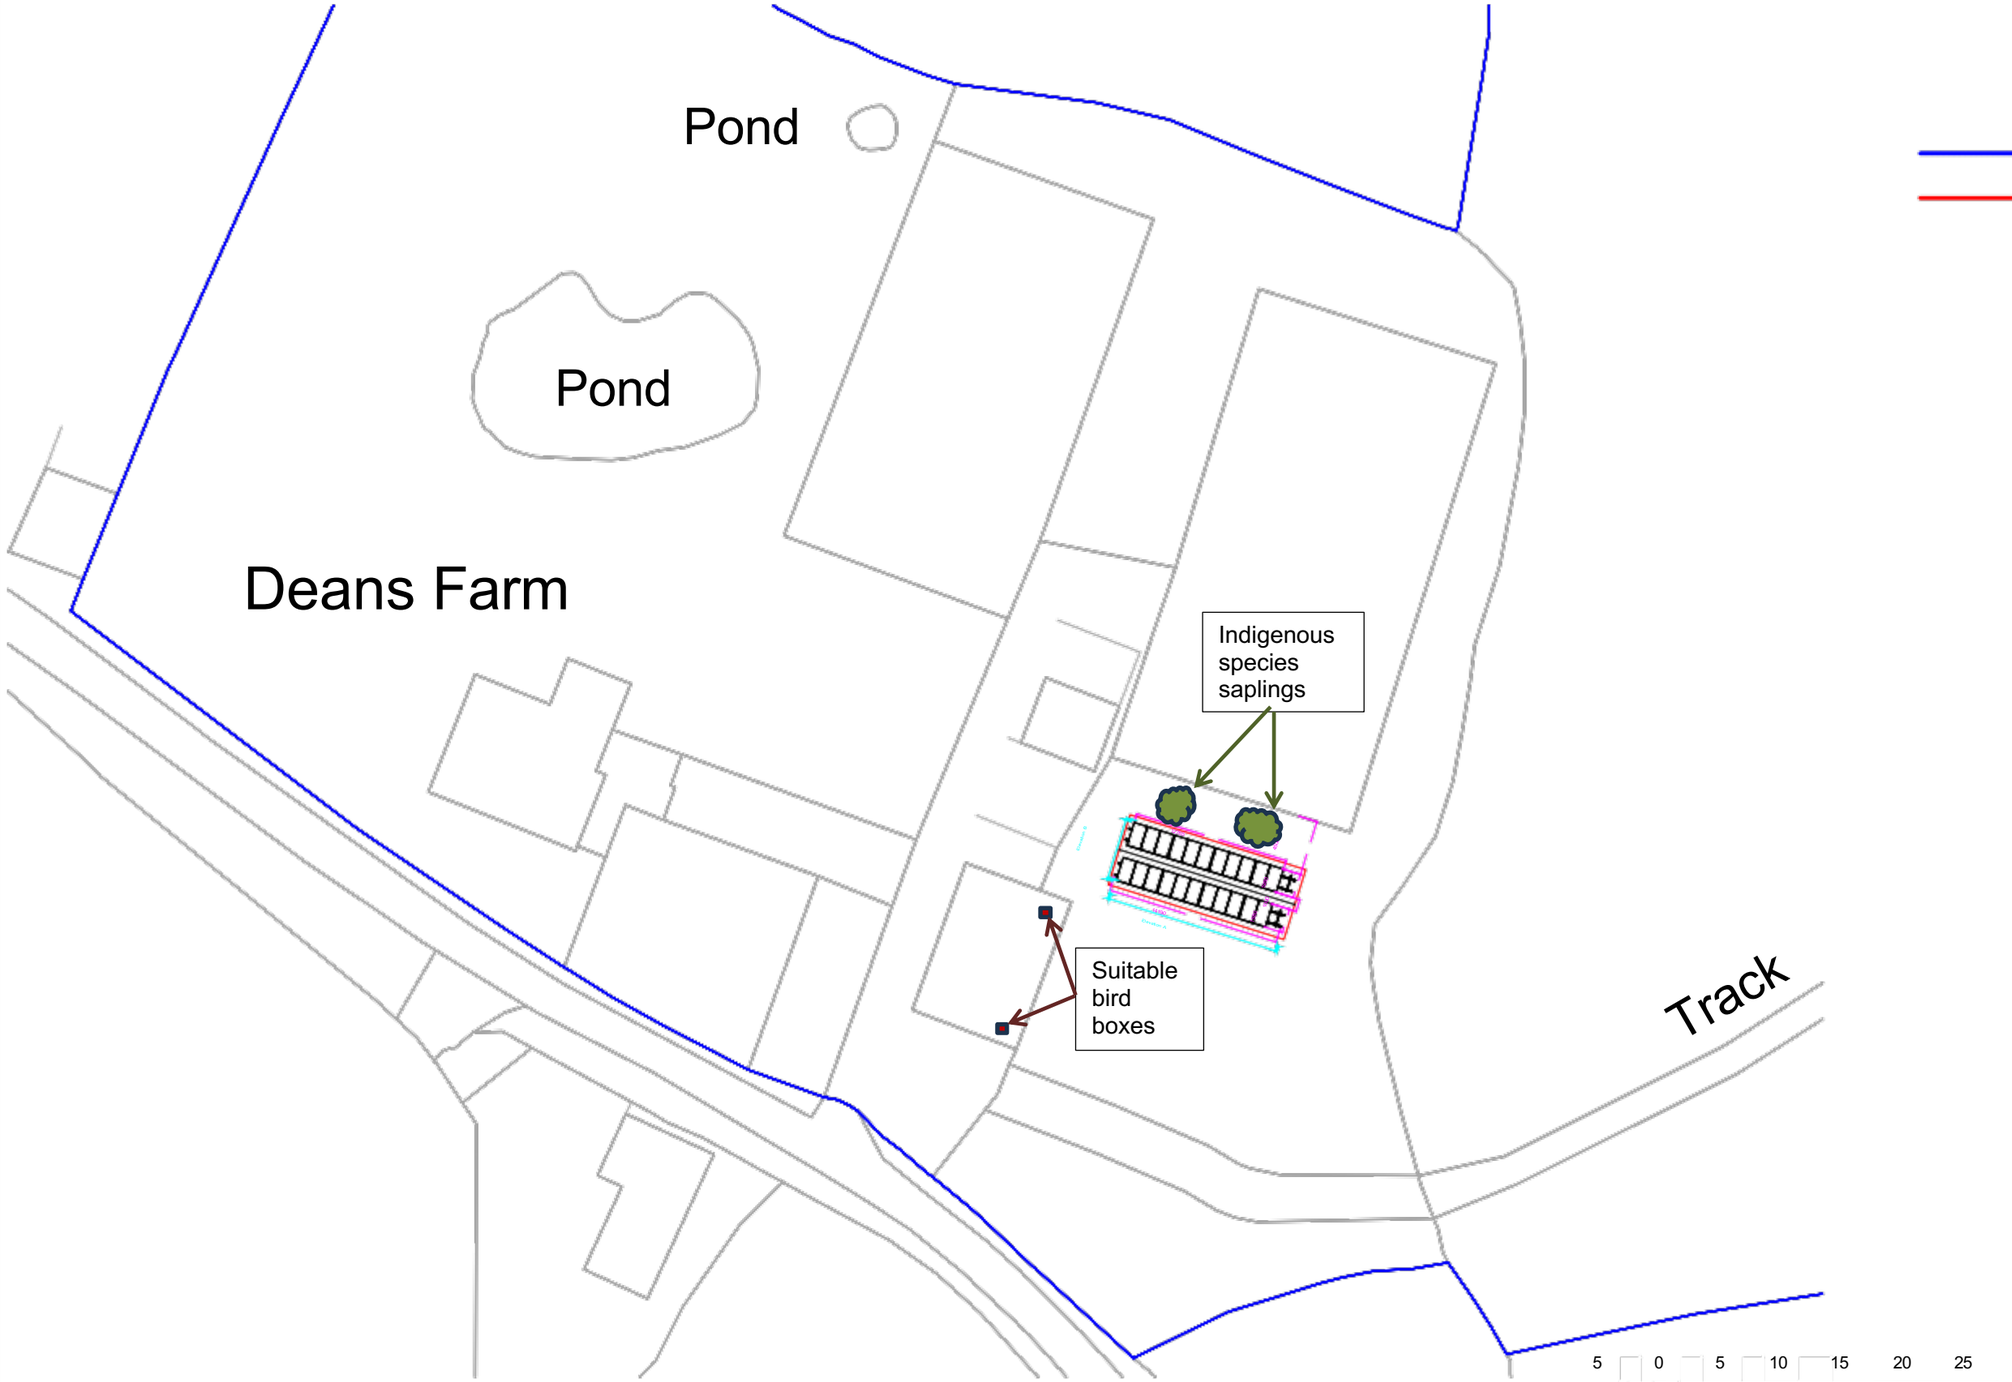

Deans Farm, Knolton
LL13 0LF

DomElec Electrical & Solar Ltd.

Sheet A101

For Planning

Drawn JT

Date 15/05/26

Scale @ A3 As indicated

Block Plan 1:500

SCALE 1: 500 m

1570