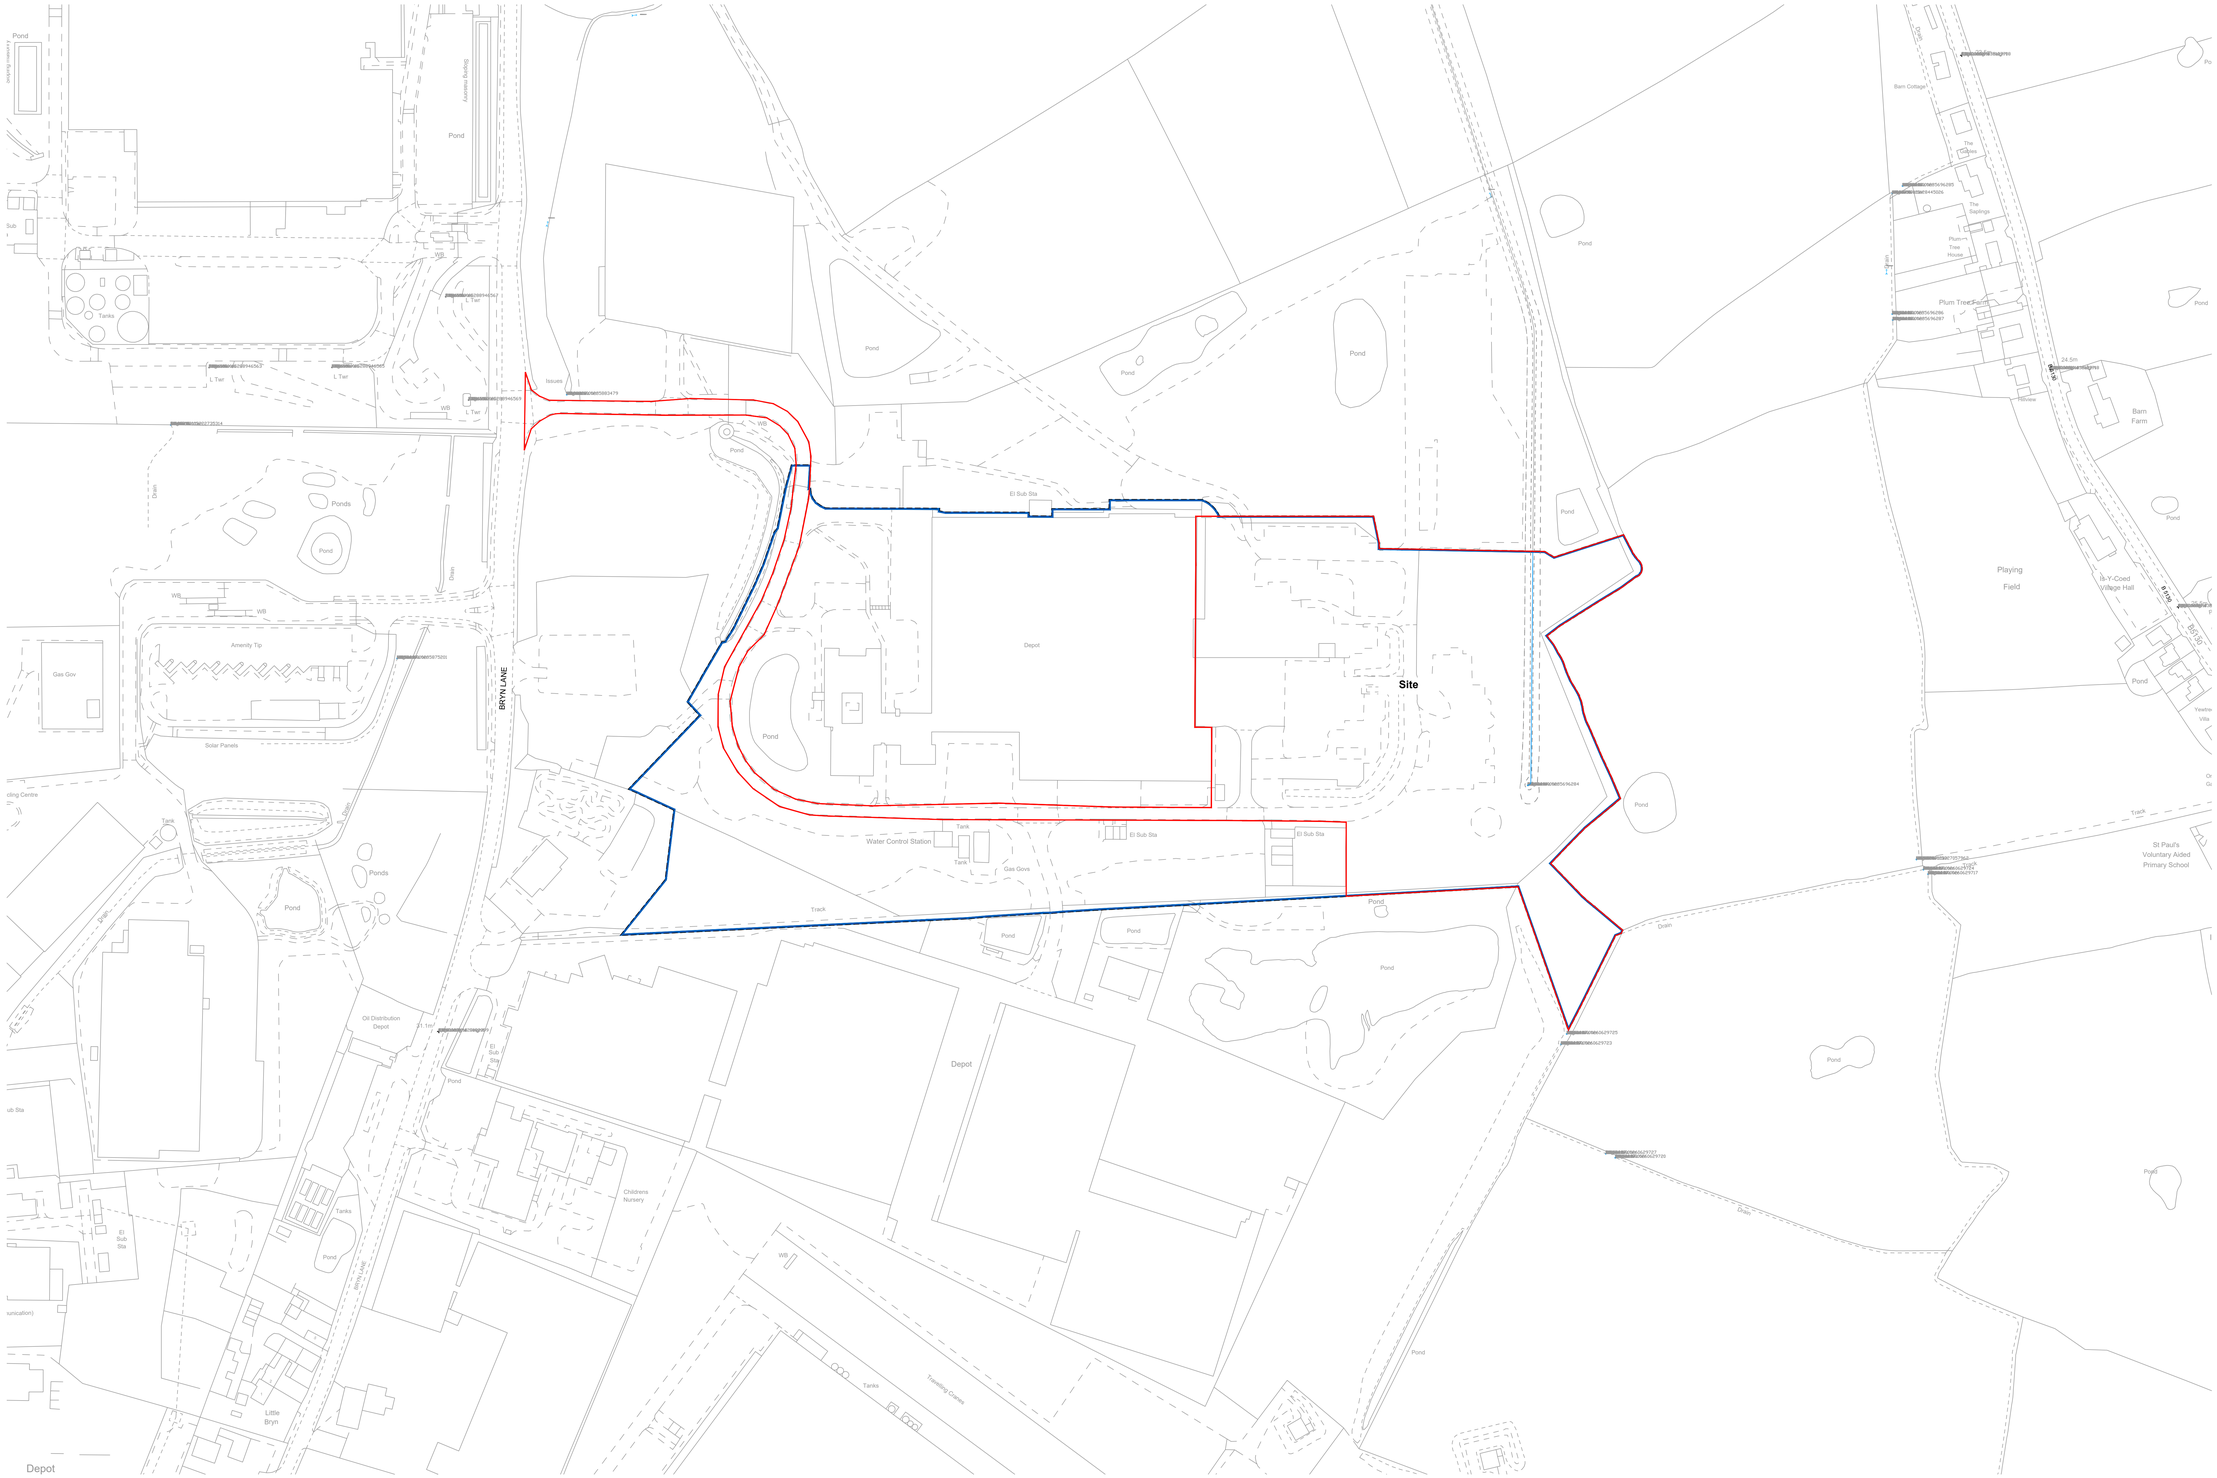



**Location Plan**
Scale: 1:1250


UMC ARCHITECTS®

WWW.UMCARCHITECTS.COM
INFO@UMCARCHITECTS.COM
+44 (0)1636 554 854


General Notes

- This document is to be used for the stated purpose only and should not be used for any other.
- Dimensions are all in millimetres, unless stated otherwise.
- It is the recipients responsibility to print this document to the correct size & scale.
- All relevant drawings and specifications should be read in conjunction with this document.
- Scaling of this document is not recommended.

North

Document Scale(s)

25m SCALE 1:250

Boundary Notes

The site boundary indicated is taken from Title Plan ref: CYM647568. Please note this information has been provided in scanned .pdf format and is subject to further clarification.

**Key**

- Planning boundary
- Ownership boundary

Project Name

**Wrexham Industrial Estate, Bryn Lane**

| Employer | Project Address |
|---|---|
| **Elite Onyx Properties (UK) SARL** | **LL13 9UT** |

| RIBA Workstage | Suitability |
|---|---|
| **1 - Preparation and Brief** | **S2 - Information** |

| Drawn | Checked | Created | Size |
|---|---|---|---|
| **LTS** | **SH** | **19.03.26** | **A0** |

| UMC Project Reference | Scale | LOD | LOI |
|---|---|---|---|
| **26073** | **As Indicated** | **1** | **1** |

Document Title

**Location Plan**

Document Reference

**26073 - UMC - ZZZZ - ZZ - DR - A - 0510**

Revision Note

**Issued for planning**

| Issue Date | Status | Current Revision |
|---|---|---|
| **22.05.26** | **Planning** | **P02** |