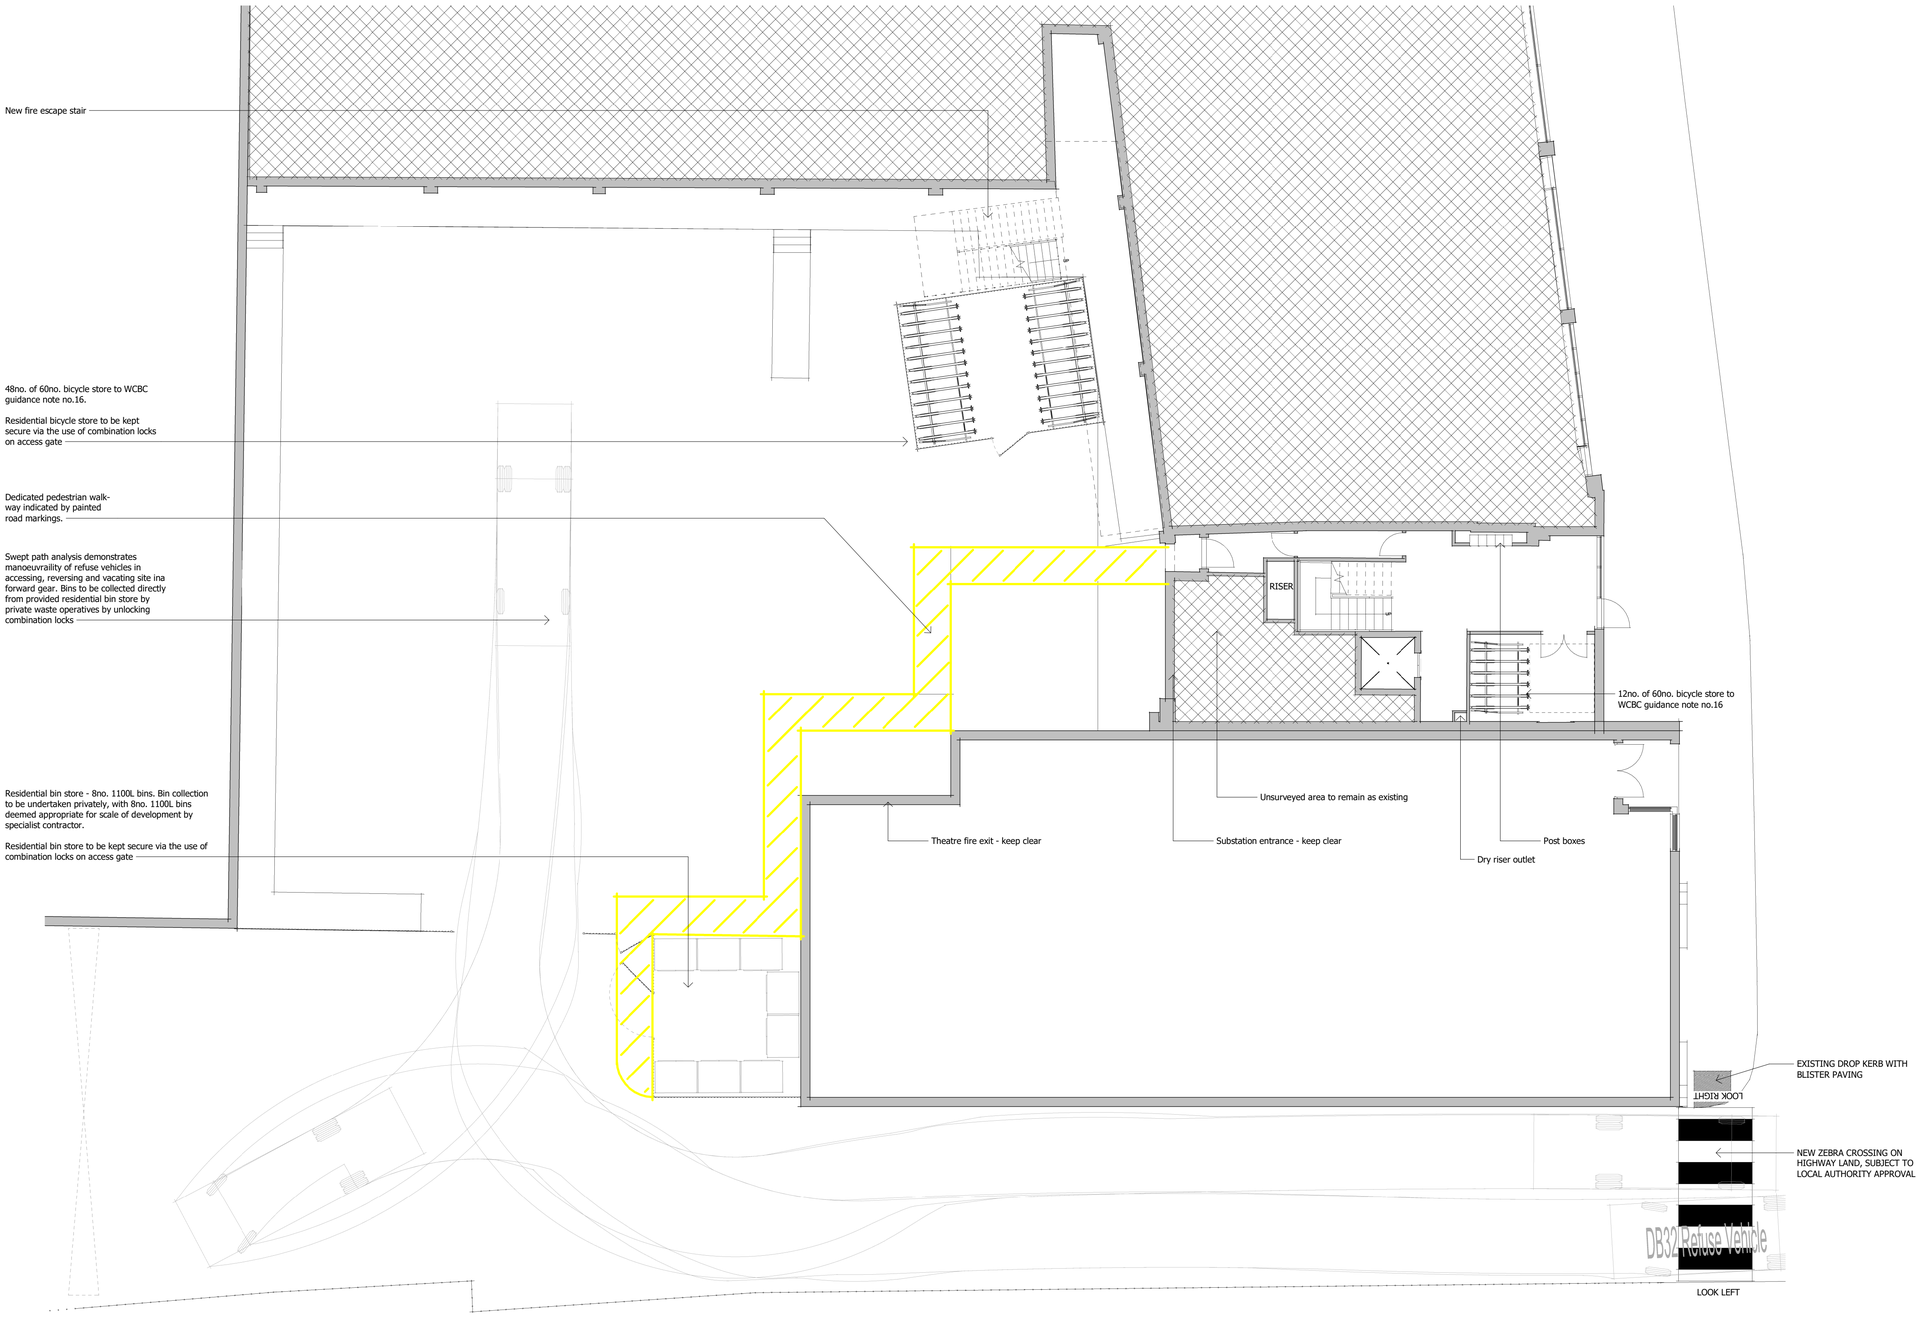


PROPOSED CAR PARK ARRANGEMENT
1 : 100

0 2m 4m 6m 8m 10m
GRAPHICAL SCALE 1:100

NOTES

Do not scale from this drawing. Only figured dimensions are to be taken from this drawing. The contractor must verify all dimensions on site before commencing any work or shop drawings. The contractor must report any discrepancies to Hughes O'Hanlon before commencing work. If this drawing exceeds the quantities taken in any way, Hughes O'Hanlon is to be informed before the work is initiated.

COPYRIGHT © Hughes O'Hanlon Limited. This drawing is Copyright and must not be reproduced in any format or media without written/verbal consent of Hughes O'Hanlon Limited.

Details shown represent the minimum indicative requirement. The installer is responsible for all detailed design. The designer shall be responsible for developing the principles indicated to a complete design and for coordinating with the latest building arrangements. The installer shall be deemed to have included within their tender offer all necessary provision over and above the minimum requirements indicated on the drawings and within the specification to provide a complete and functional installation.

REV	DESCRIPTION	DRAWN BY	CHECKED BY	APPROVED BY	DATE
P07	CLINETS COMMENTS REVISED				07/08/26
P06	PEDESTRIAN ROUTE HIGHLIGHTED IN YELLOW, ZEBRA CROSSING ADDED TO ROAD ENTRANCE, SINGLE GATE ADDED				06/08/26
P05	HIGHWAYS AMEND				05/08/26
P04	PARKING AMEND	DJH	DGH	DGH	06/05/26
P03	CAR PARK AMEND	DJH	DGH	DGH	06/03/26
P02	BIN STORAGE AMEND	DJH	DGH	DGH	04/03/26
P01	CAR PARK ARRANGEMENT	DJH	DGH	DGH	03/03/26

PROJECT TITLE
ROXBURGH HOUSE, WREXHAM

CLIENT
M1 INVESTMENTS Ltd

DRAWING TITLE
PROPOSED - CAR PARK ARRANGEMENT

SCALE @ A1
1 : 100

DO NOT SCALE Any discrepancy or query concerning this drawing should be referred to the Architect

PROJECT No | DRAWING No (PROJECT - ORIGINATOR - FUNCTION - LEVEL - FORM - DISCIPLINE - NUMBER) | REVISION
23790 RHW-HOH-XX-00-DR-A-1201- **P07**

HUGHES:O'HANLON architects
www.hugheshanlon.co.uk
Tel: 01978 510178
Copyright © Hughes O'Hanlon Limited
Registered Office: WGP, High Street, Gresford, LL12 8RF Reg. Co. No. 14642386