
All Saints' School

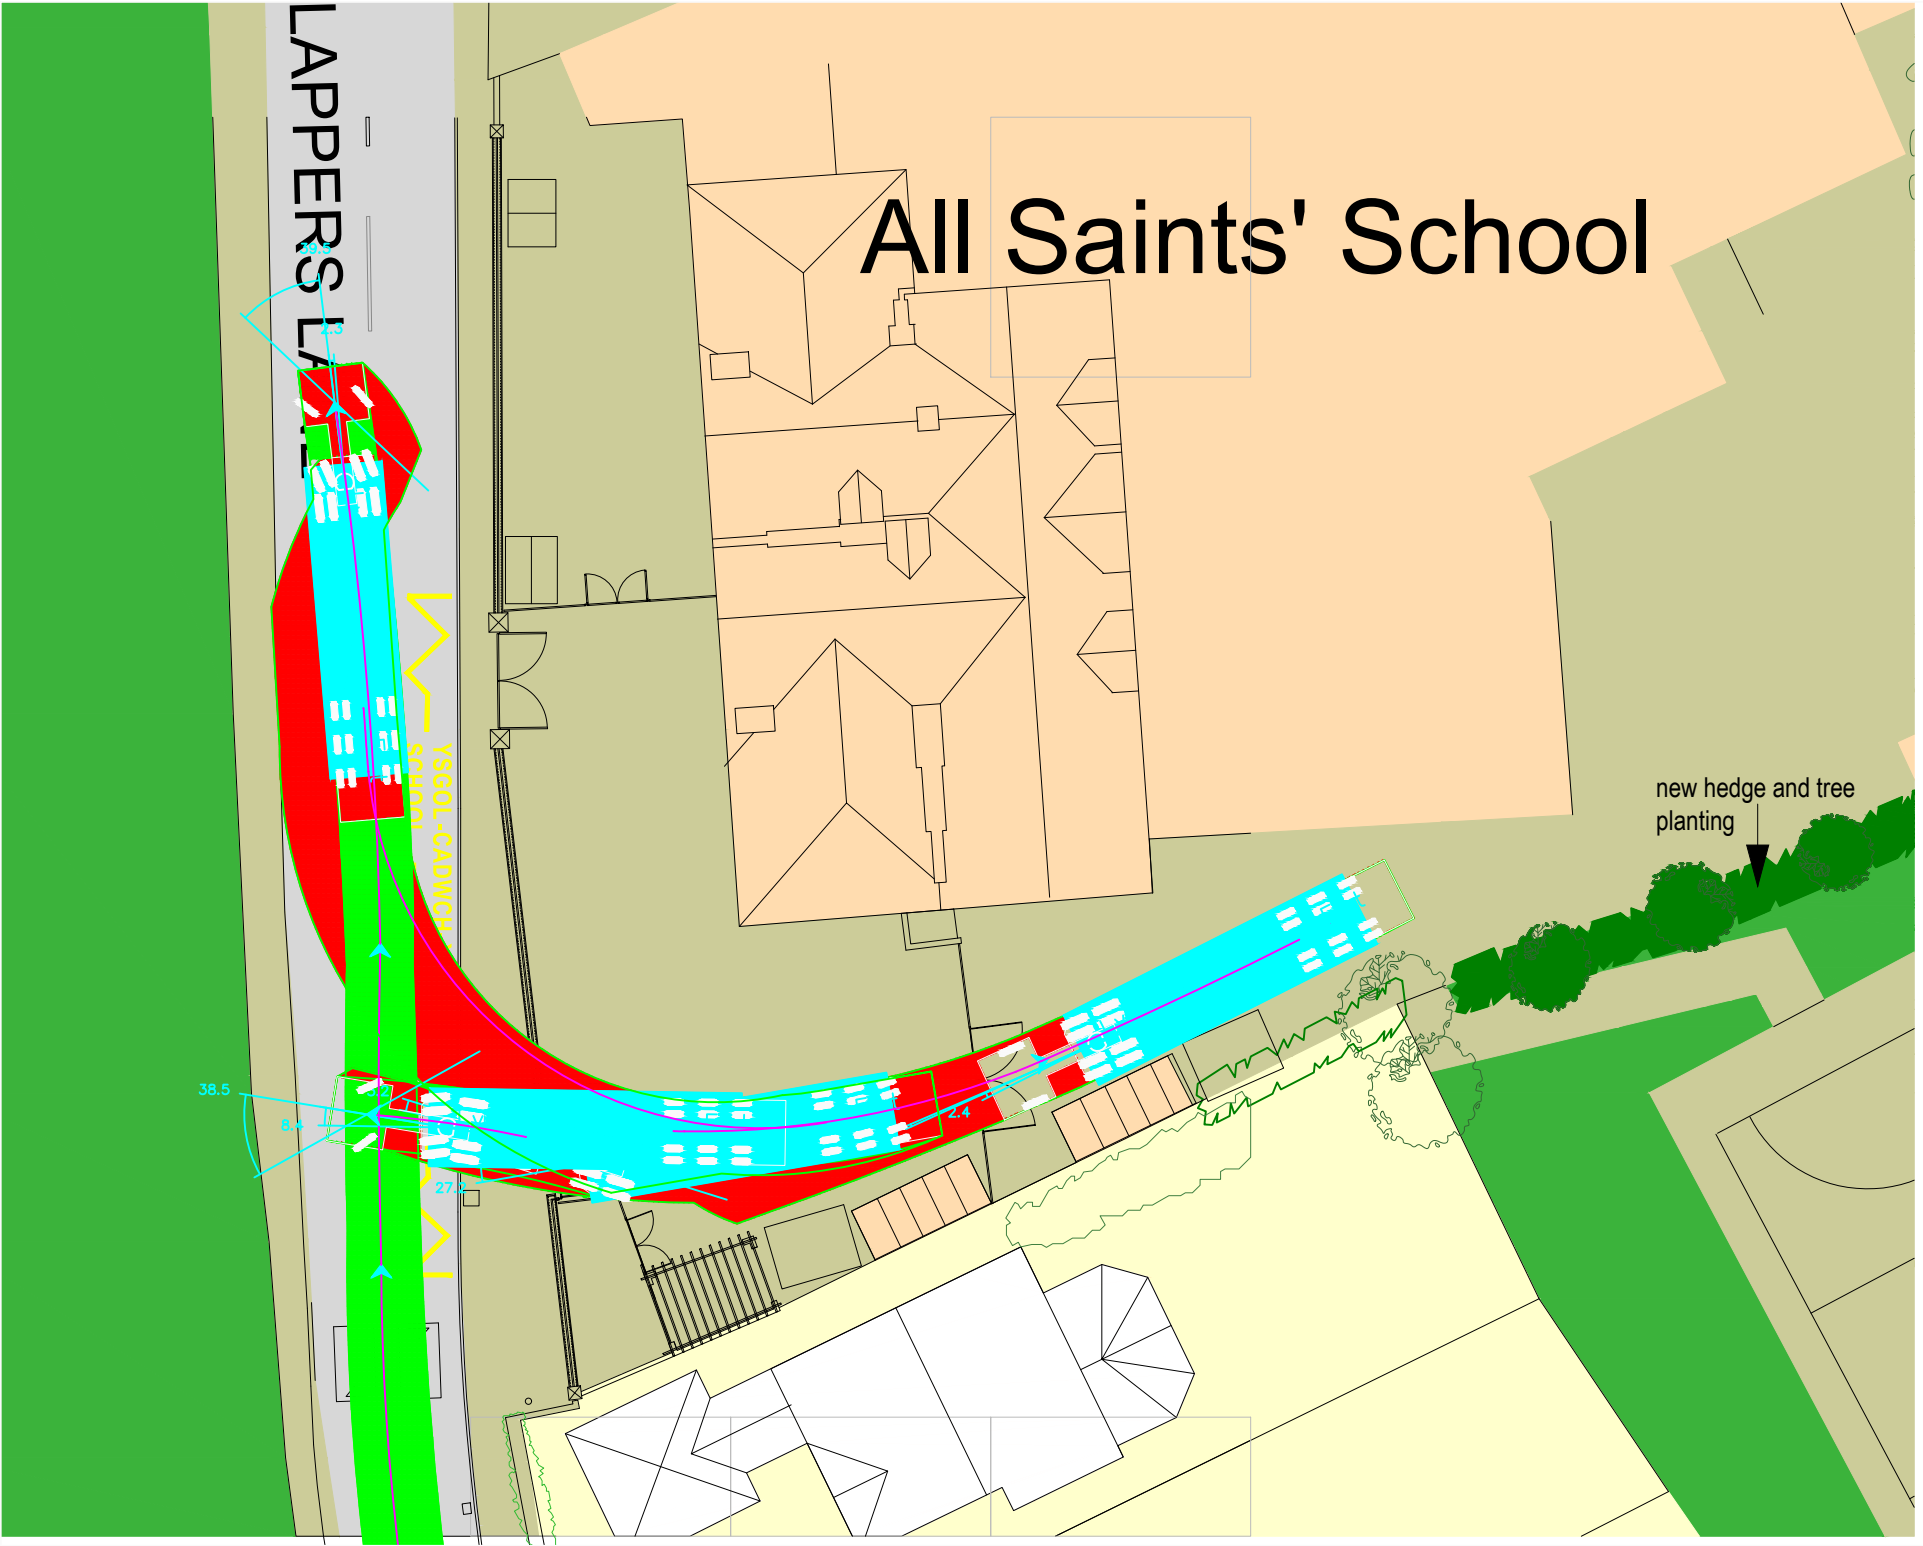

Key to Swept Path:-	
	Wheel Track Front Axles
	Wheel Track Rear Axles
	Vehicle Centre & Travel Direction
	Outer Path of Vehicle body
	Path of Vehicle
	Path of Cargo

NOTES:

THIS DRAWING IS BASED ON OUR SPECIFIC VEHICLE CONFIGURATIONS WHICH IN TURN IS BASED ON INFORMATION SUPPLIED BY VEHICLE MANUFACTURERS AND HAS BEEN PRODUCED BY MSERV LTD FOR THE PURPOSE OF DEMONSTRATING FEASIBILITY OF ACCESS TO A PARTICULAR SITE.
WE HAVE MADE REASONABLE ENDEAVOURS TO ENSURE IT'S ACCURACY, HOWEVER ULTIMATE RESPONSIBILITY REMAINS WITH THE ROAD HAULIER.

RIG DETAIL



Lymers 12m x 3m Flat

mm

Tractor Width	: 2489	Lock to Lock Time	: 6.0
Trailer Width	: 2489	Steering Angle	: 40.0
Tractor Track	: 2482	Articulating Angle	: 70.0
Trailer Track	: 2489		

Rev	By	Description	Date
P0	GO	12m x 3m on Step Frame RS	19/03/26

Rev	Date	Description	Rev by

PROJECT

TITLE

CLIENT

RIBA STAGE

1	2	3	4	5	6	7

Technical Design

DATE: SCALE (@ A1) DRAWN: CHECKED:

MServ

DRAWING NO.

Project - Origin - Volume - Level - File Type- Role - Number -Suitability- Rev