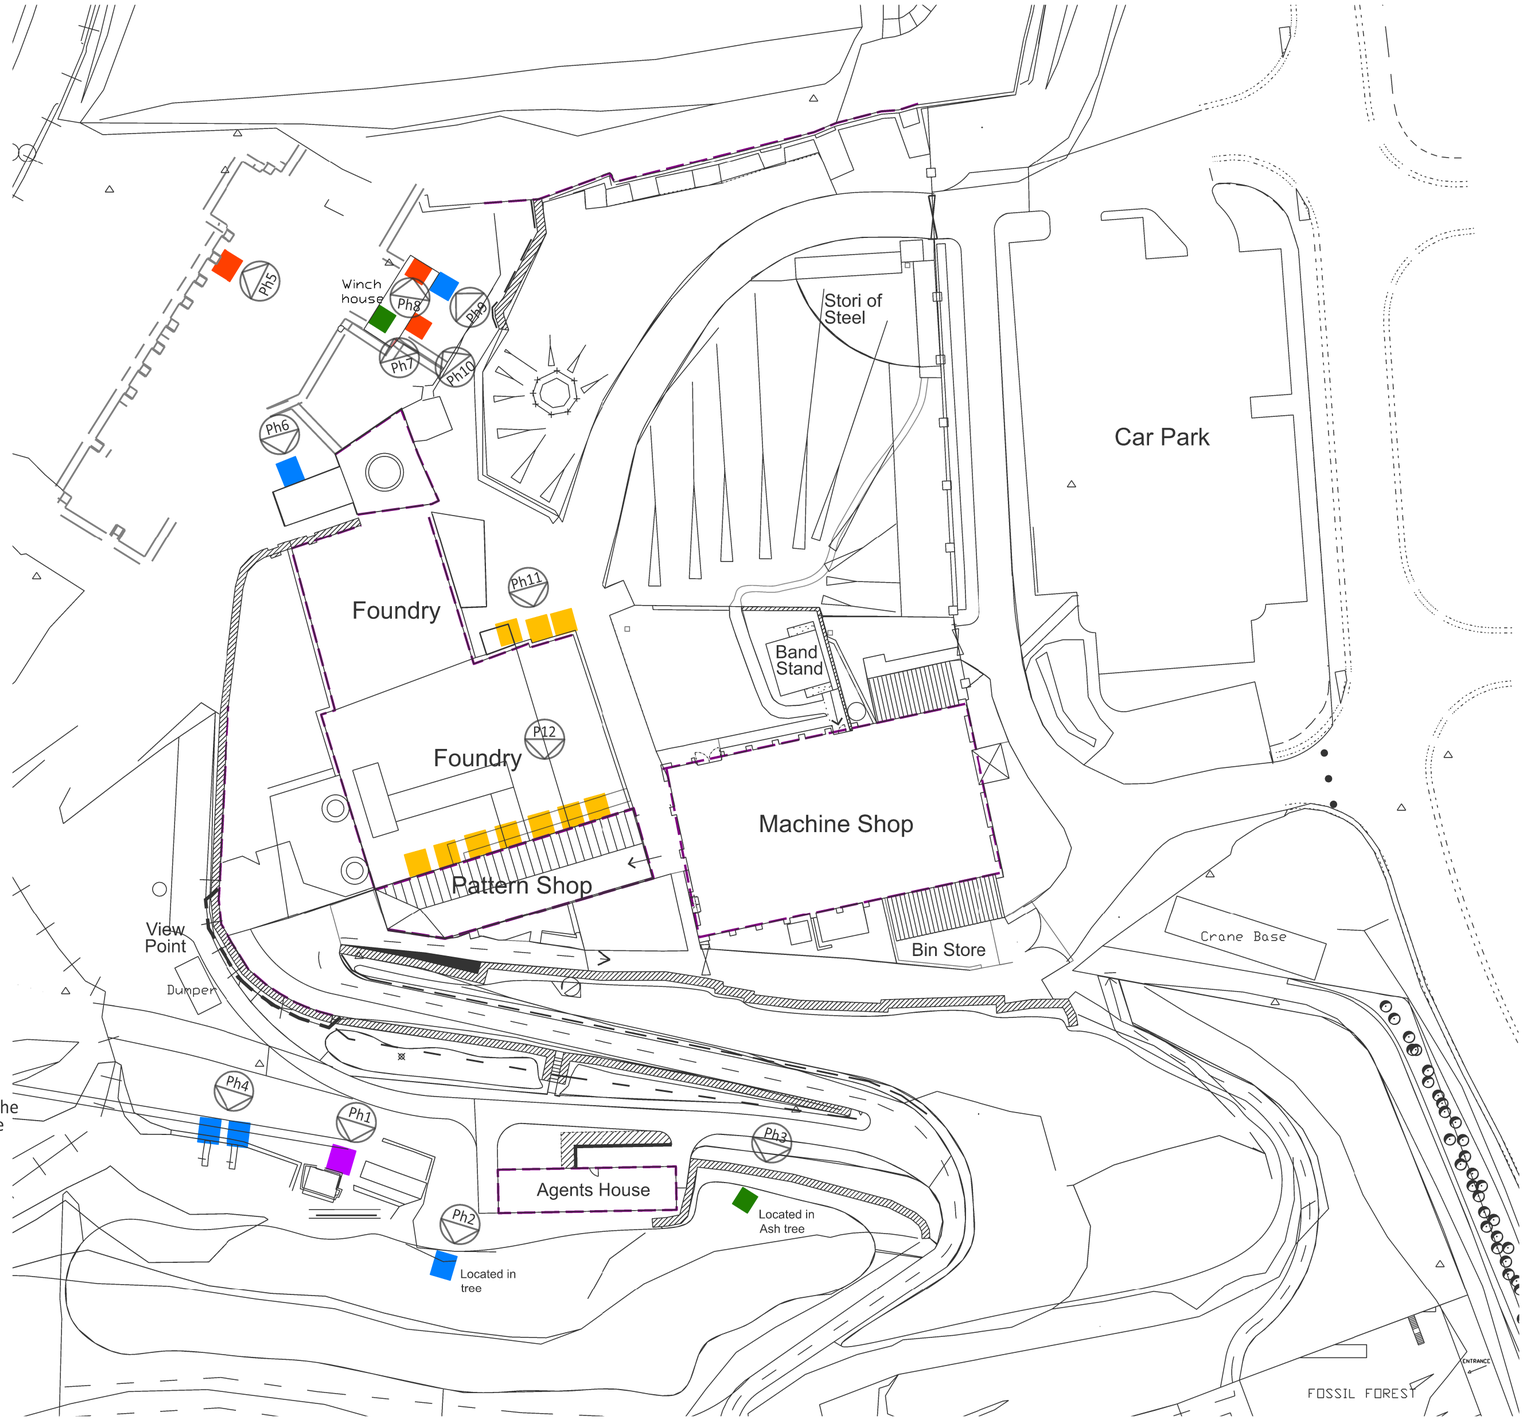


Various other ecology enhancements have been implemented outside the project site to the west side of the site

Voids in building walls
Suitable crevices in building walls left unsealed to provide potential for nesting birds and bats

Owl box
Fixed in discreet positions within tree and disused building

Bat box
Fixed as high as possible in a sheltered wind-free position exposed to the sun for part of the day

Bird box
Fixed at 2-5 metres above the ground in a sheltered position ideally north east facing

Swift box
Fixed at 3-5 metres above the ground to building

Butterfly box
Fixed at 1-2 metres above the ground to building

Ph1

Photo reference
Refer to Stori Brymbo Biodiversity Enhancement

General Notes

1. Contractor to verify all dimensions and check level datums on site
2. All of the designs are the sole property of TACP Architects Ltd and may not be used without their written agreement
3. All prints, specifications and their copyright are the property of TACP Architects Ltd
4. Do not scale off drawings
5. All dimensions shall be checked on site before commencement of shop drawings, manufacture and all discrepancies must be reported to TACP Architects Ltd

Risk Assessments

Revisions

Rev	Date	Description	By	Check

Consultants

Client

Brymbo Heritage Trust

Project Title

Stori Brymbo

Drawing Title

Wildlife Project Enhancement Plan

Scale	Date	Drawn By	Checked By	Office
1:500@A2	Jul 26	JB	GM	Wrexham

Job Number	Drawing Number	Revision
17003	BMS-TACP-PS-XX-DR-A-711	

TACP Architects Ltd
Pembroke House, Ellice Way
Wrexham Technology Park
LL13 7YT
T. 01978 291161
F. 01978 351735
E. admin@tacparchitects.co.uk

www.tacparchitects.co.uk

Architecture • Interior Design • Healthcare Planning • Conservation • Masterplanning • Sustainable Design