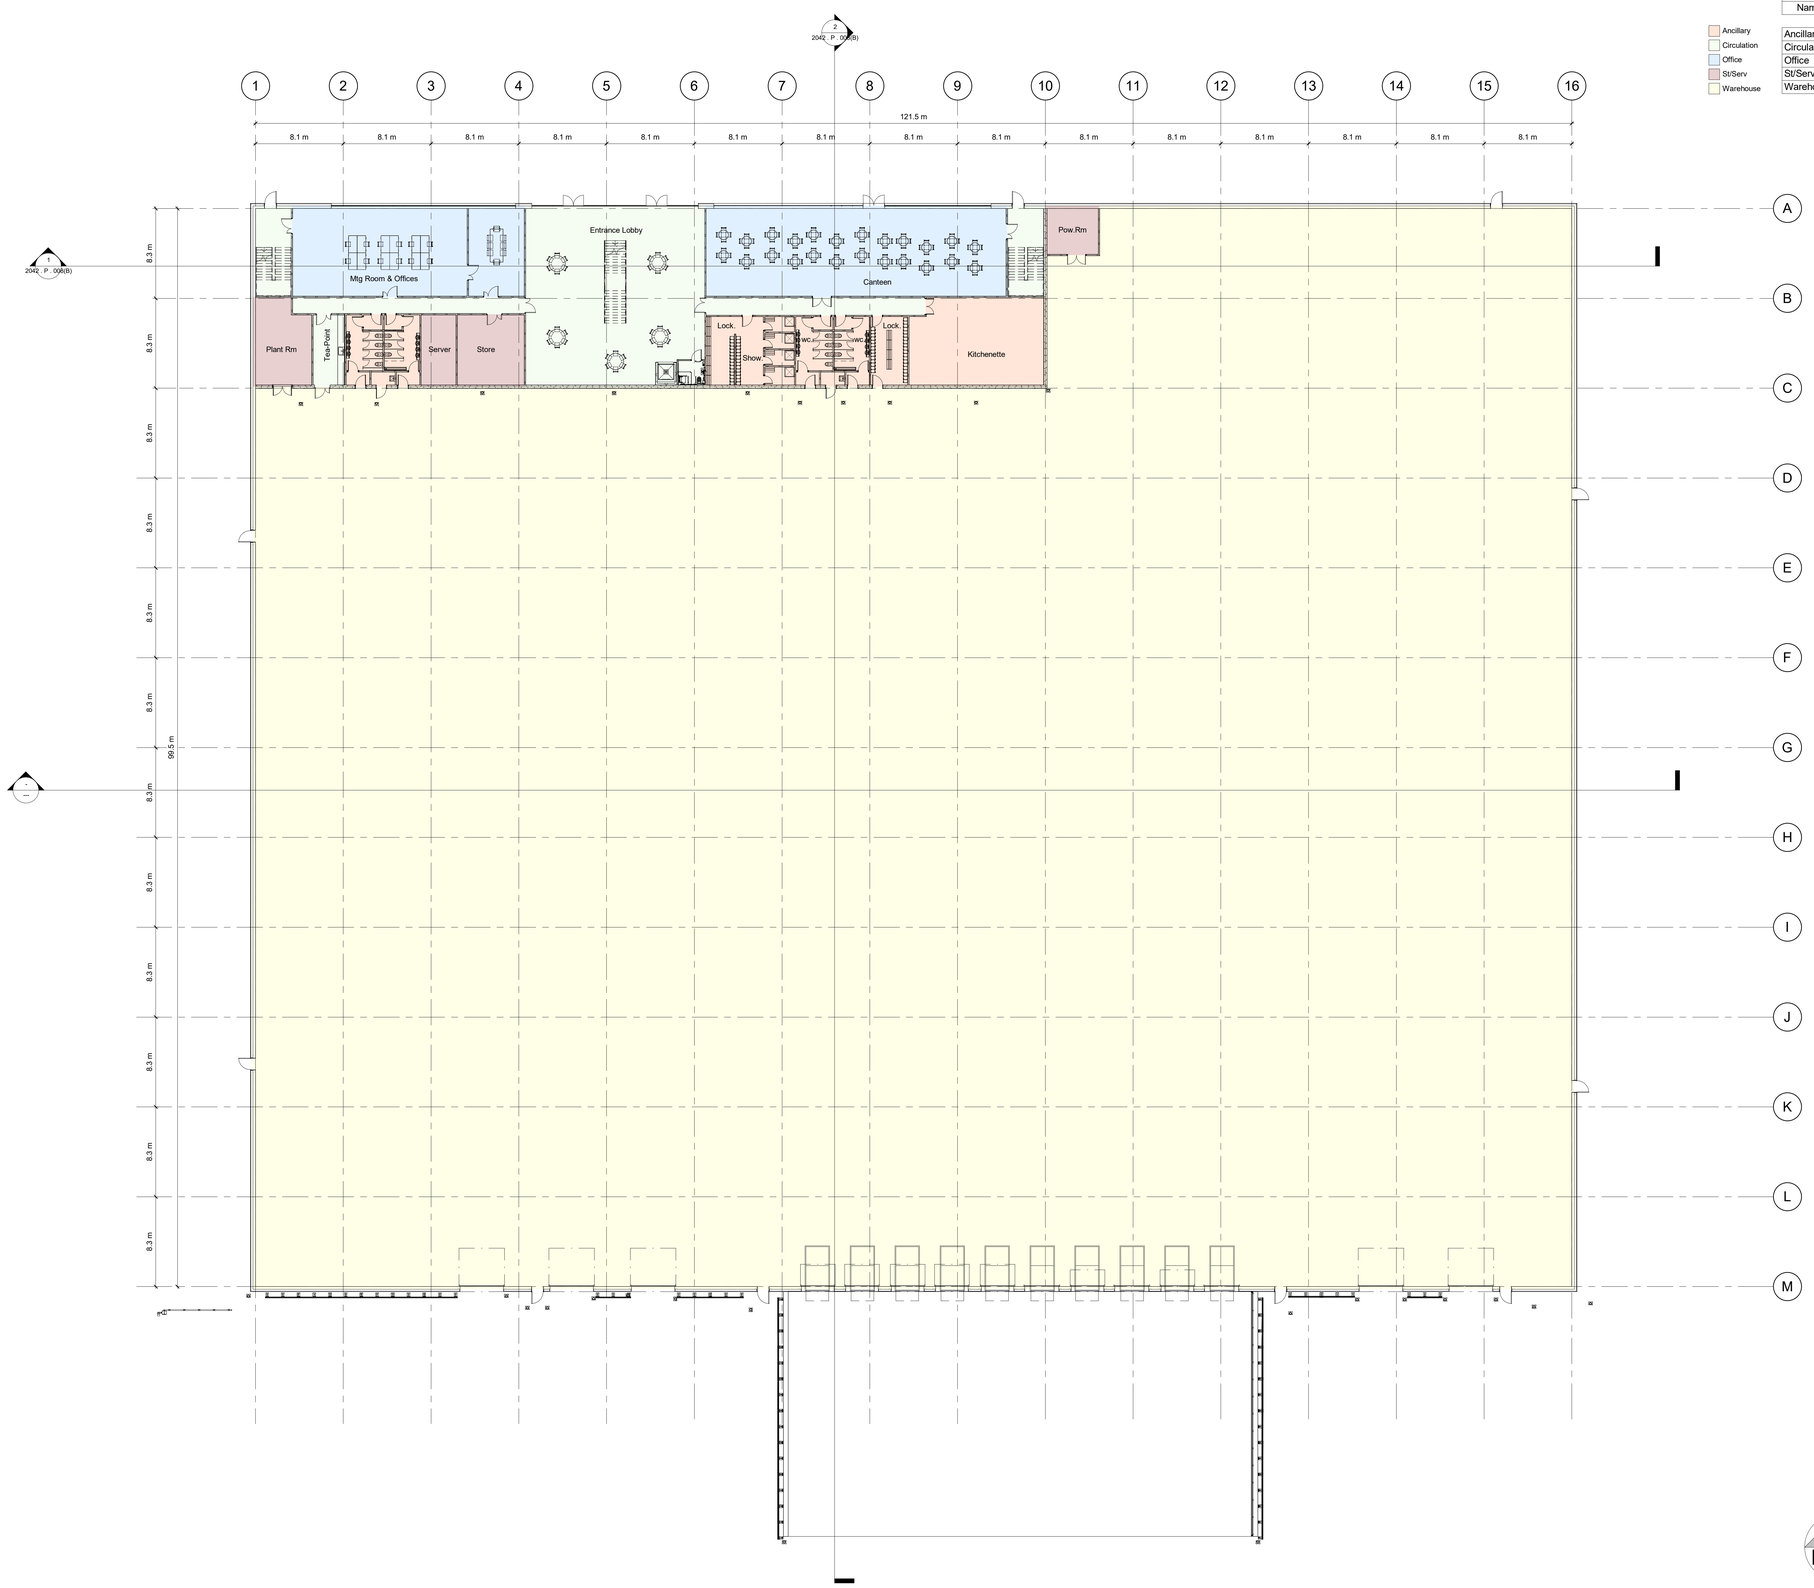


INTERNAL AREAS	
Name	Area

- Ancillary
- Circulation
- Office
- St/Serv
- Warehouse

Ancillary	603 m²
Circulation	1070 m²
Office	1331 m²
St/Serv	345 m²
Warehouse	10858 m²
	14208 m²

North

GRAPHIC SCALE: 1:200

PACE | ARCHITECTURE

Rev	Description	Date
A	Notes updated	14.10.24
B	Client details updated	01.12.24
C	Canopy Revised	16.12.24
D	Footprint Reduced	19.01.26

CODE — SUITABILITY DESCRIPTION

STATUS — PURPOSE OF ISSUE

NET WORLD SPORTS

PROJECT

LAND SOUTH

TITLE

GF General Assembly

CLIENT

Mauna Kea Limited

DRAWN BY	CHECKED BY	DATE
NC	AC	09/27/24

SCALE (@A0)	PROJECT NUMBER
1 : 200	2042

DRAWING NUMBER: 2042 . P . 005(D)

REV:

19/01/2026 10:50:53