
HEN HAFOD FARM, NANTYR, LL20 7DD

BLOCK PLAN SCALE 1/500 (A4)

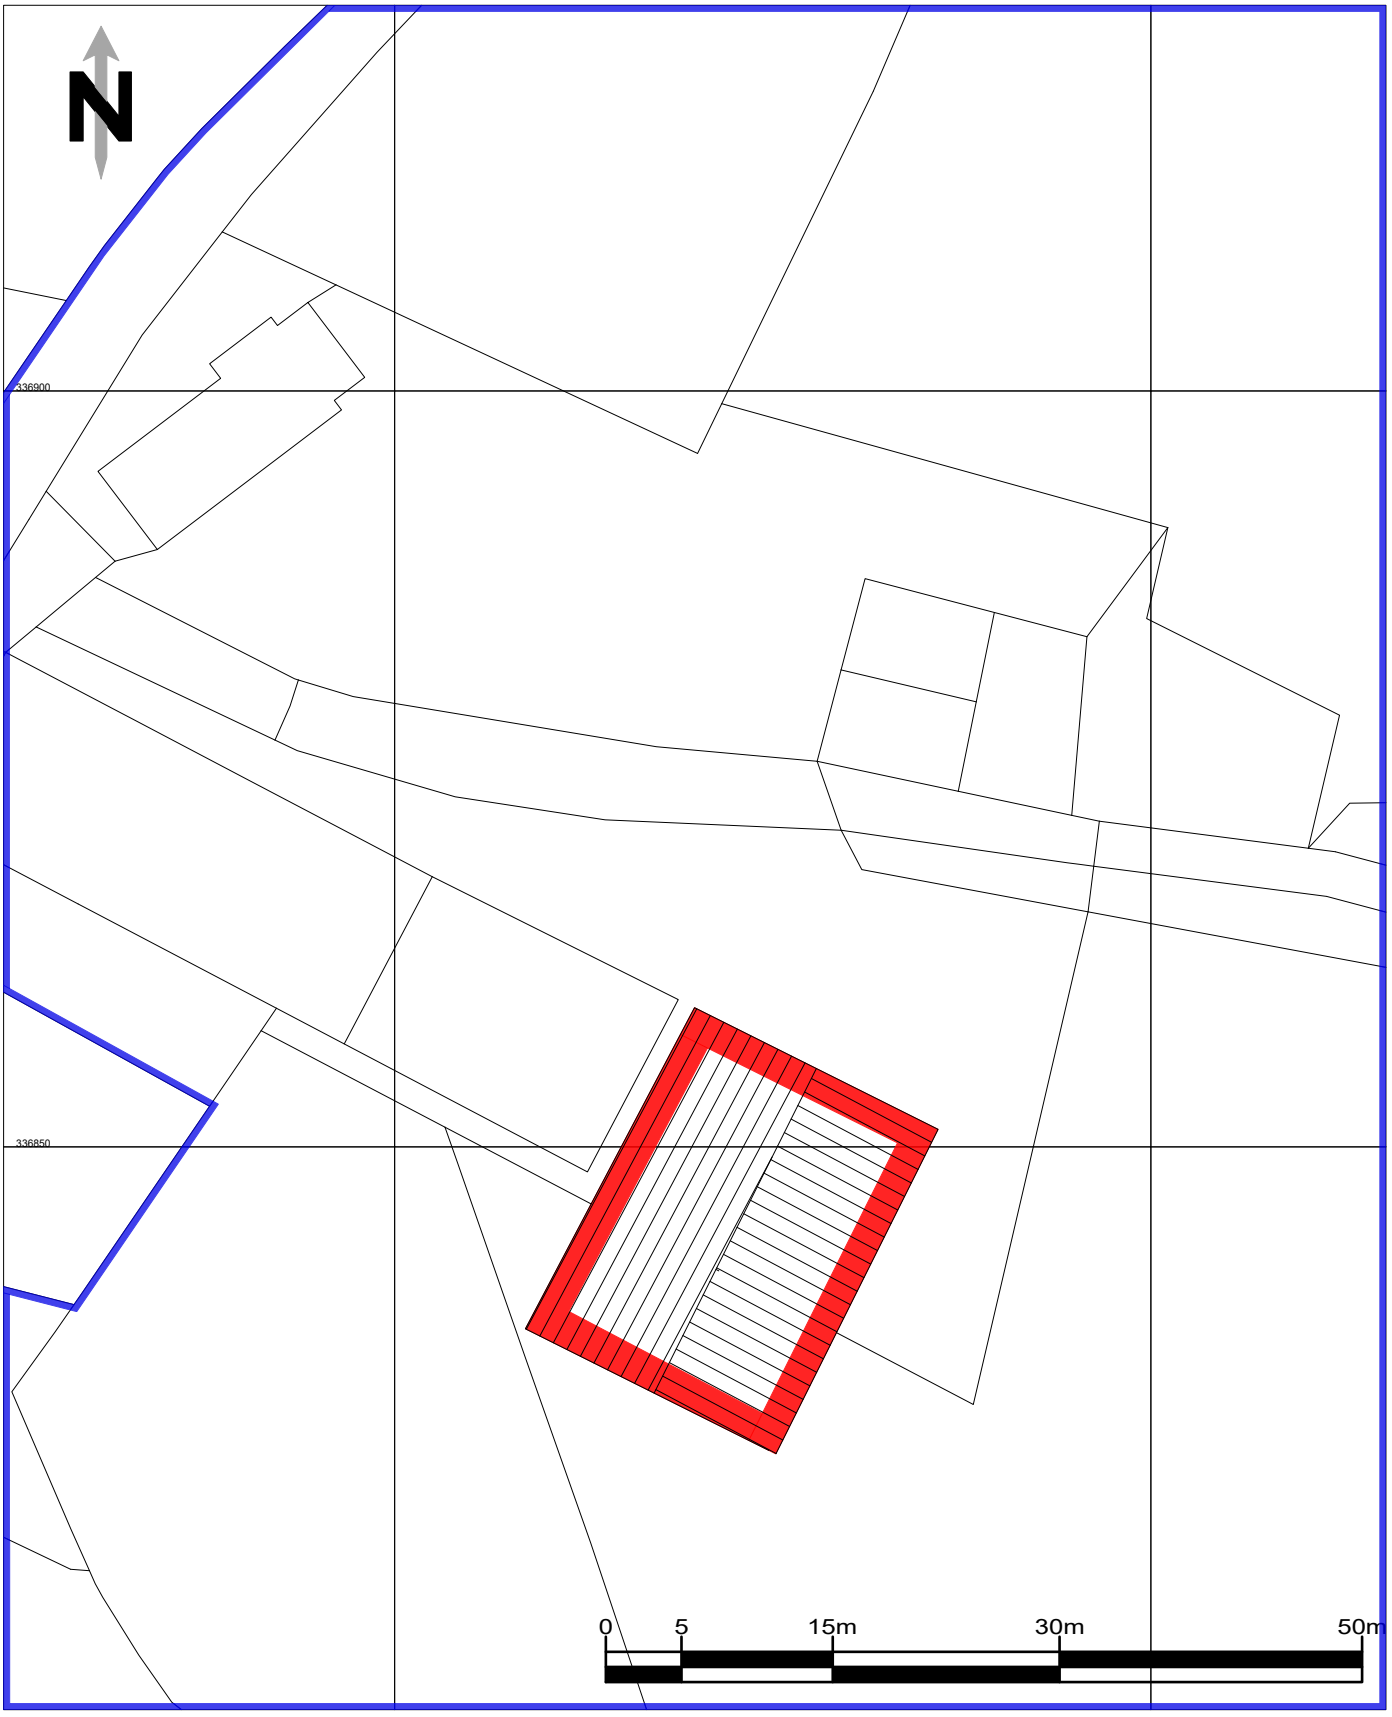

Ordnance Survey, (c) Crown Copyright 2026. All rights reserved. Licence number 100022432