
HEN HAFOD, NANTYR, LL20 7DD

LOCATION PLAN SCALE 1/1250 (A4)

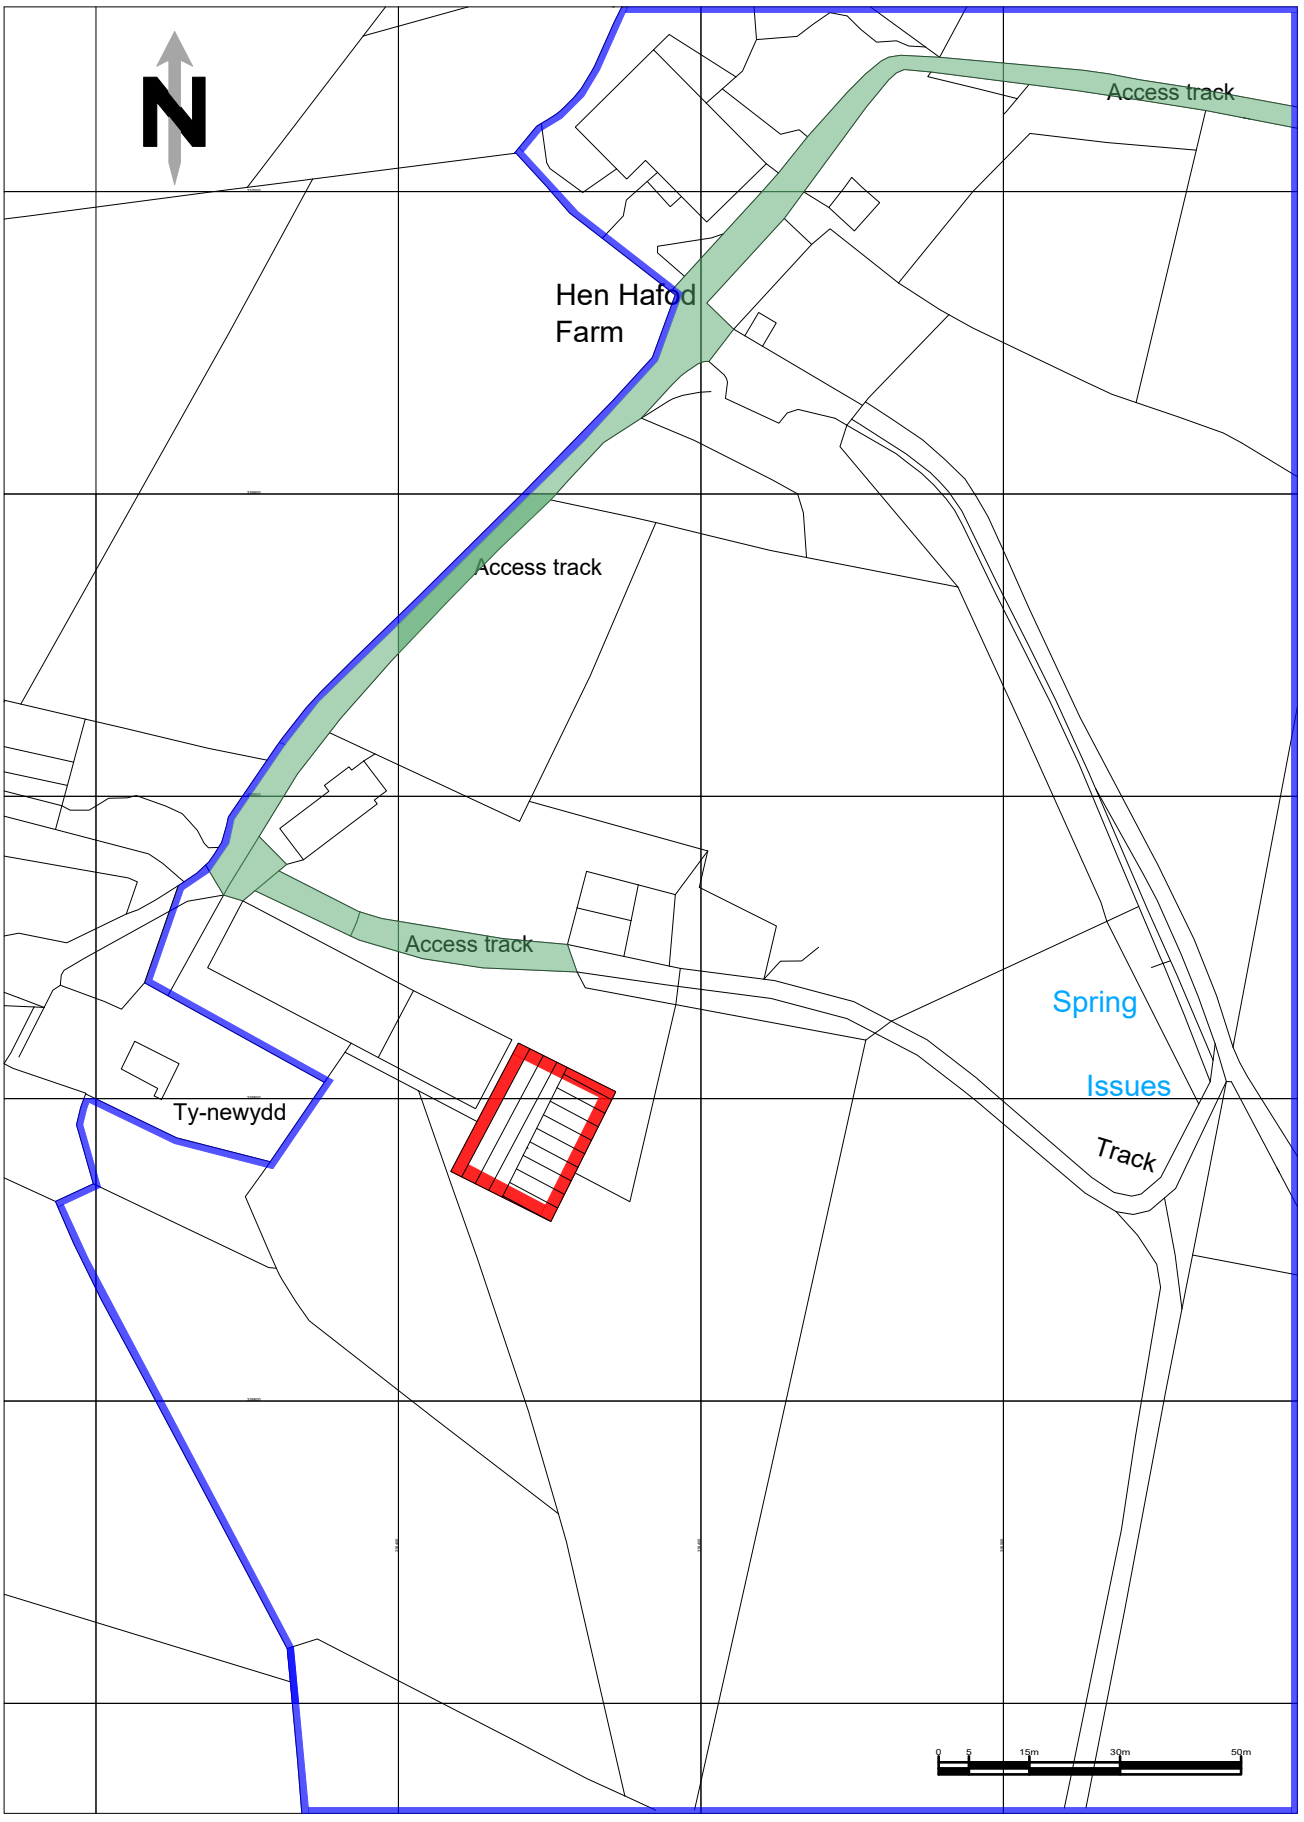

Ordnance Survey, (c) Crown Copyright 2026. All rights reserved. Licence number 100022432