
N

0 5 10 15 20 25m

Scale 1:500

APPLICATION BOUNDARY INDICATED THUS:

Schedule of Areas	m²
Site Area	36.2

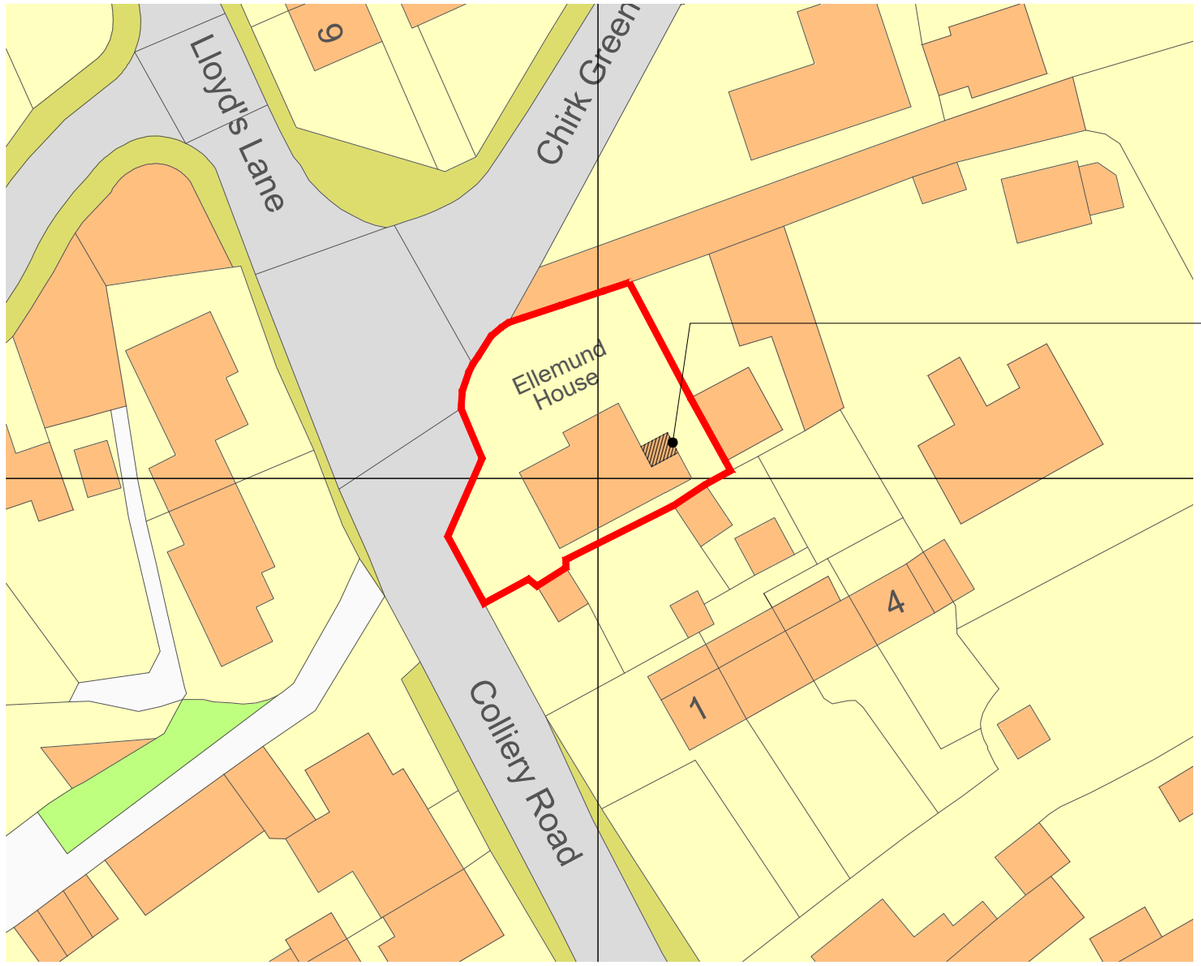

Hatched area of Proposed new single-storey side extension to existing dwelling to comprise of rendered walls and flat roof with membrane finish.

Rev	Date	Drawn by	Checked by
A	28/07/2026	PB	TBS
Non Draft Issue			
-	21/07/2026	SY	TBS
Draft Issue			

Speaks Design Services
Dalton House
35 Chester Street,
Wrexham
LL13 8AH

Tel 01978 592872
Mail info@speaksds.co.uk
Web www.speaksds.co.uk

CHARTERED PRACTICE

Project
Ellemund House, Chirk Green,
Chirk, Wrexham, LL14 5PY

Client	Purpose of Issue	Drawing Stage
Brianna Bruton	For Approval	Planning

Title
Block Plan

Scale @ A3	Date	Ref	Drawn
1:500	July 2026	437	SY

Drg No	Rev
437/EHC/PL/102	A

Block Plan - 1:500