
P2018/0166

WREXHAM COUNTY BOROUGH COUNCIL
02 MAR 2018
PLANNING DEPARTMENT

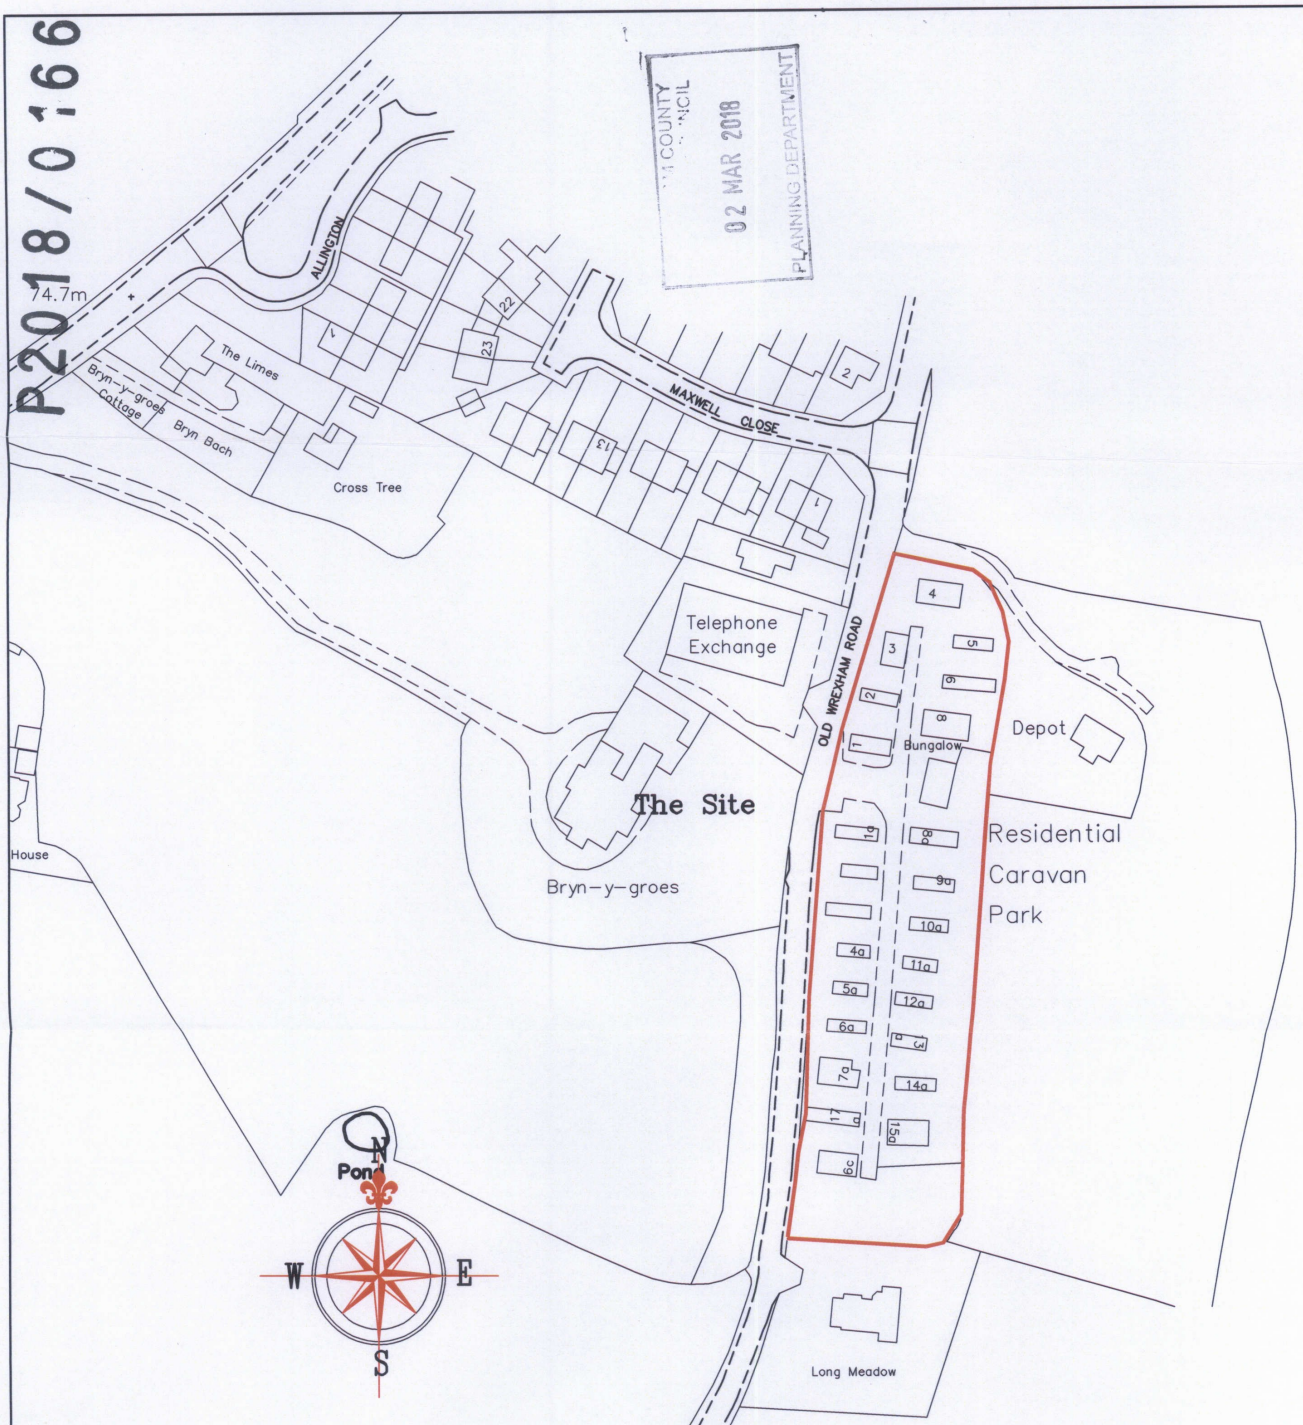

right 2014. All rights reserved. Licence number 100022432

CARTWRIGHT
ARCHITECTURAL & PLANNING SERVICES
90 Main Road, Wybunbury, Cheshire. CW5 7LS
Telephone and Fax No. 01270 368217 or 07917672498
E-mail – robert.cartwright6@btinternet.com

M & M Jones
Construction Ltd

CONTRACT

Land at Bryn Y Groes
Chester Road, Gresford
Wrexham. LL12 8UA

DWG TITLE:

Location Plan

Revisions

WREXHAM COUNTY BOROUGH COUNCIL
APPROVED
PLANNING DEPARTMENT

SCALE: 1:1250

DATE: July 2014

DWG No. LP 1