
PRINTED		13/08/2026 14:52:05		
REV	DESCRIPTION	DATE	BY	CHK
P1	CLIENT COMMENTS	20/11/2025	EO	GJ
P2	AMENDMENTS FROM CLIENT	05/12/2025	EO	GJ
P3	PRE APPLICATION	21/01/2026	EO	GJ
P4	LAYOUT ADJUSTED TO AVOID THE EASEMENT	13/08/2026	GJ	SS

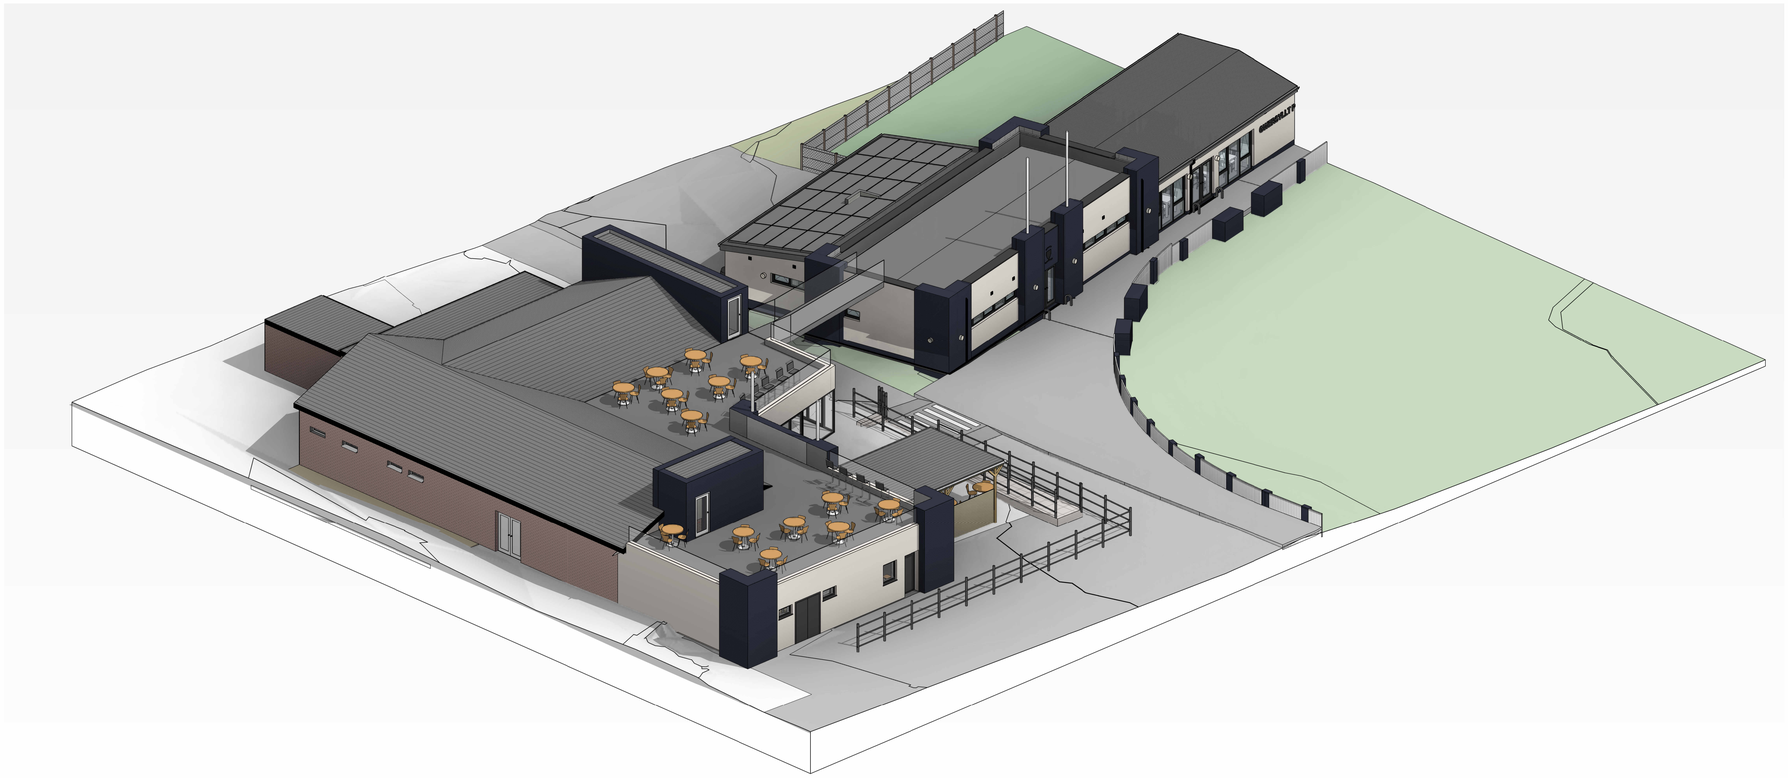

3D - EXTERNAL VIEW 1



3D - EXTERNAL VIEW 2

0 1 2 3 4 5 6m

1:100 @ A0

saer architects

www.saer.wales | 01492 472478 | studio@saer.wales

THIS DRAWING IS COPYRIGHT OF SAER ARCHITECTS LIMITED. CHECK ALL DIMENSIONS ON SITE BEFORE WORK COMMENCES. ALL DIMENSIONS AND ELEMENTS OF STRUCTURE SHOWN ARE INDICATIVE AND FOR GUIDANCE. FINAL DESIGN TO STRUCTURAL ENGINEERS DETAILS AND SPECIFICATION.

PROJECT:
GWERSYLLT CRICKET CLUB

CLIENT:
GWERSYLLT PARK CRICKET CLUB

DRAWING TITLE:
3D VIEWS

DRAWING STATUS: PLANNING	STATUS: S3
DRAWING No: GCC-SAL-03-ZZ-DR-A-0040	PROJECT No: P1085
SCALE: @A0	REVISION: P4