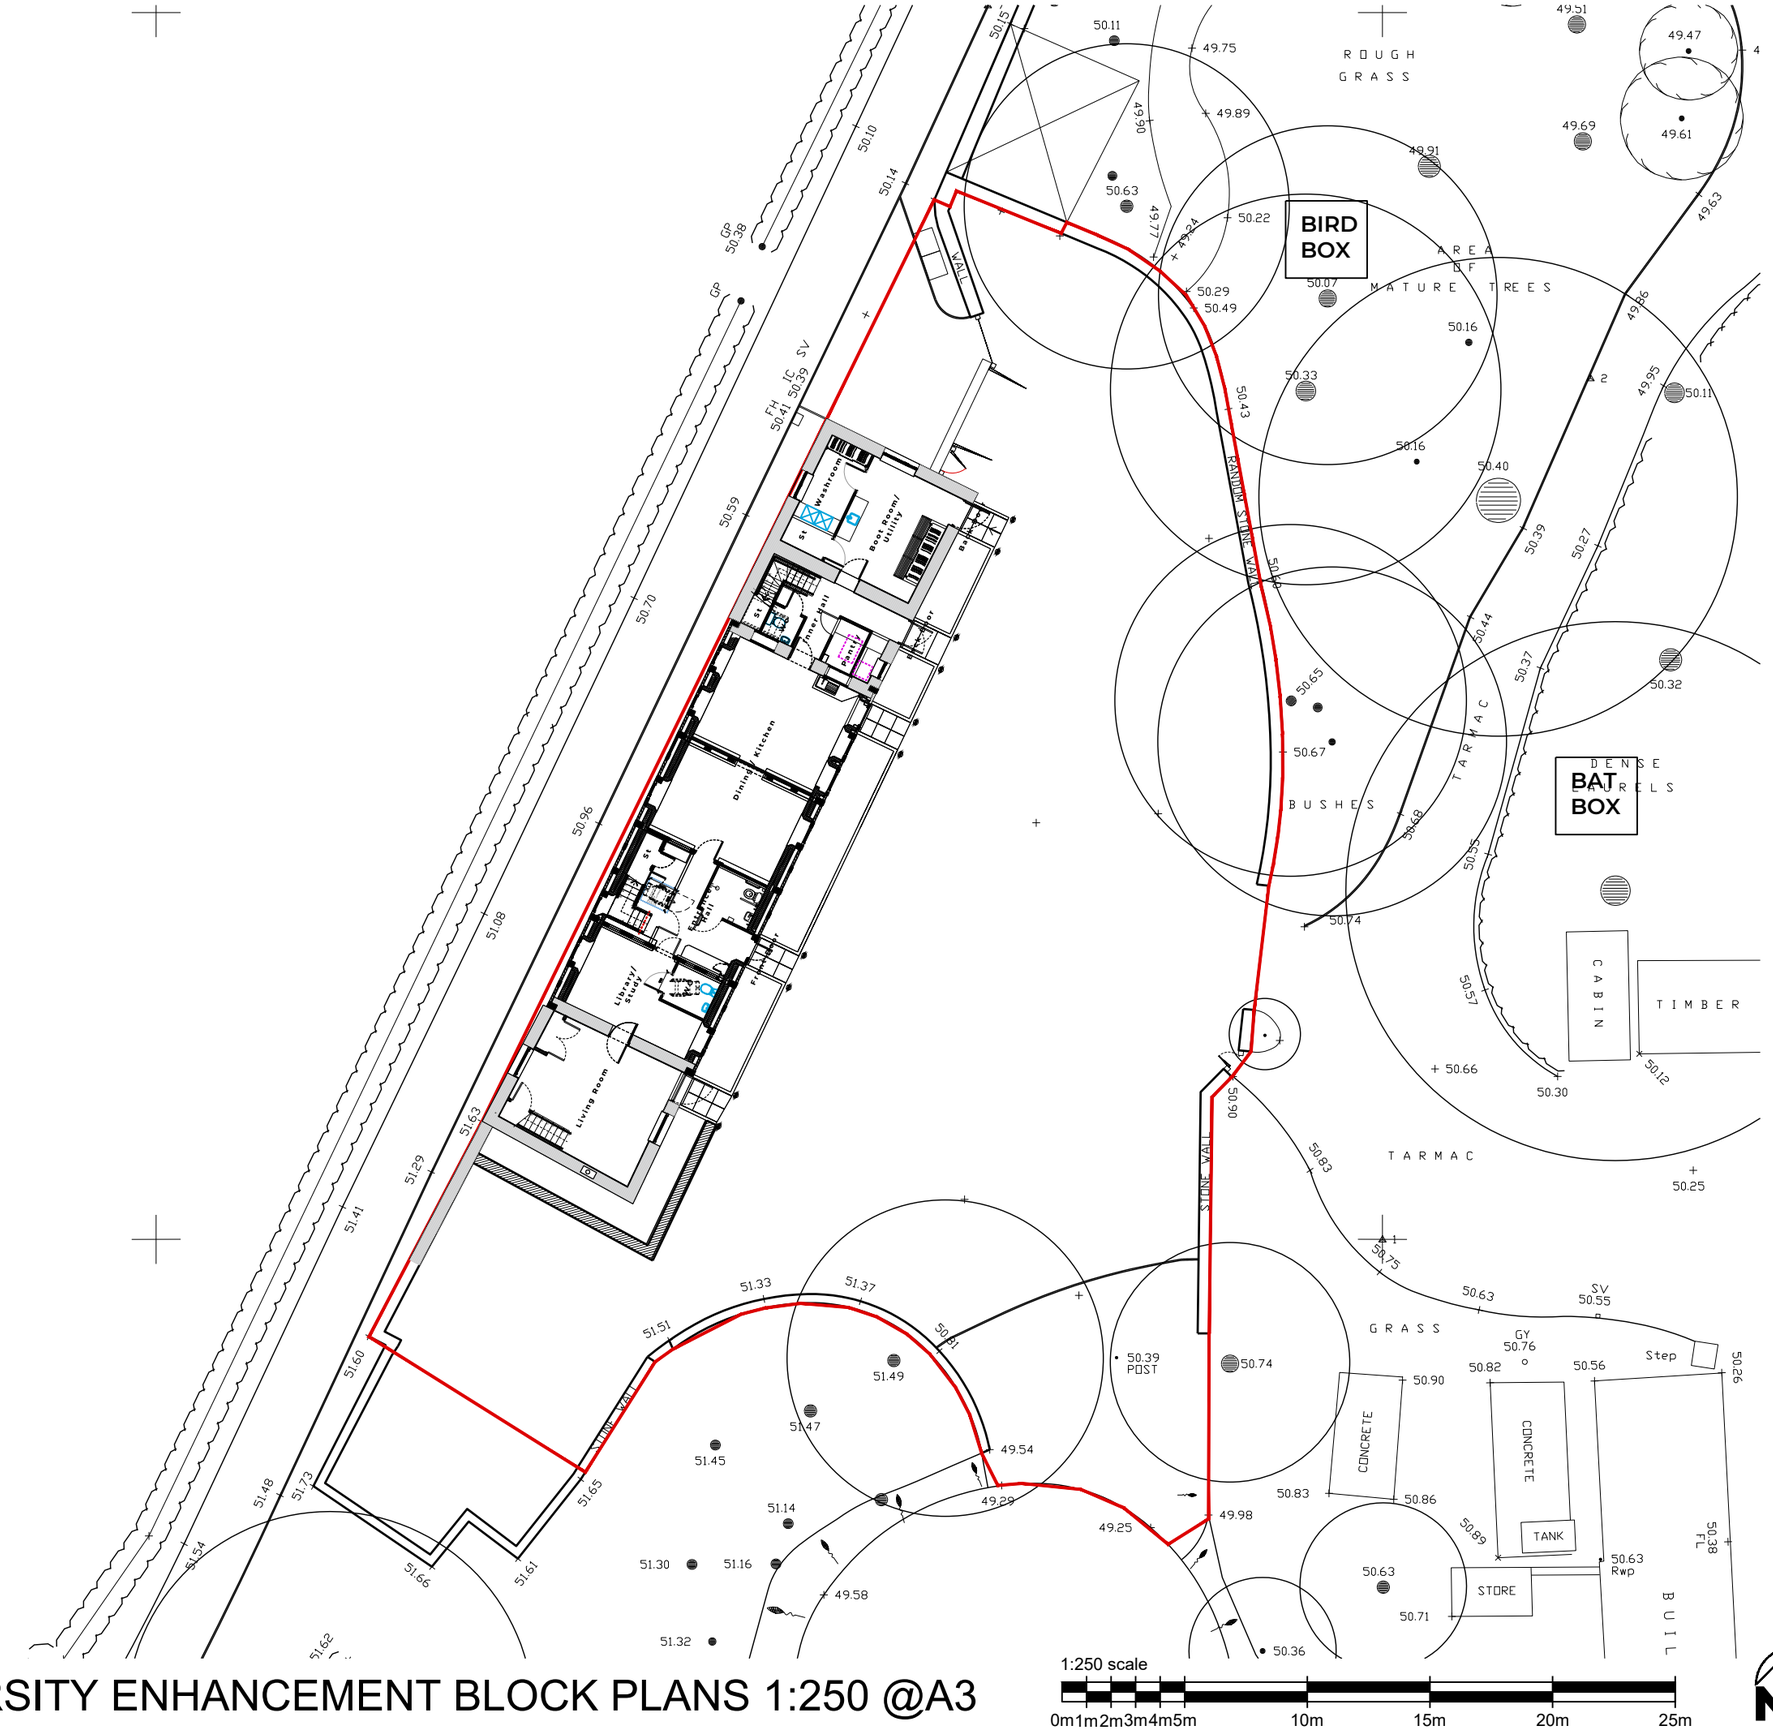


BIODIVERSITY ENHANCEMENT BLOCK PLANS 1:250 @A3

NOTES:

© THIS DRAWING IS COPYRIGHT AND REMAINS THE PROPERTY OF RPS DESIGN GROUP LTD
SCALES INDICATED ARE FOR PLANNING PURPOSES ONLY - ALL DIMENSIONS TO BE CHECKED ON SITE

Key

= Applicant ownership boundary

BIRD BOX = Schwegler 1B bird box (or similar) set at 2/3m from ground orientated away from artificial lighting.



BAT BOX = Schwegler 2F General Purpose Bat Box (or similar) set at 3/4m from ground orientated away from artificial lighting.



REVISION	NOTES
XX	XX

RPS DESIGN GROUP
0845 5442005
rpsdesigngroup.co.uk

Project No: 26.06

Client: Mr & Mrs Barnett

Site Address:
Rosehill Barn, Rosehill, Erbistock, Wrexham, LL13 0DE

Drawing Title:
Proposed Biodiversity Enhancement Block Plan

Date: 13.08.26 **Scale:** 1-250atA3

Drawn by: ac **Checked by:** ss

Drawing No: L110 **Status:** PLANNING