


NOTES:

© THIS DRAWING IS COPYRIGHT AND REMAINS THE PROPERTY OF RPS DESIGN GROUP LTD.
SCALES INDICATED ARE FOR PLANNING PURPOSES ONLY - ALL DIMENSIONS TO BE CHECKED ON SITE

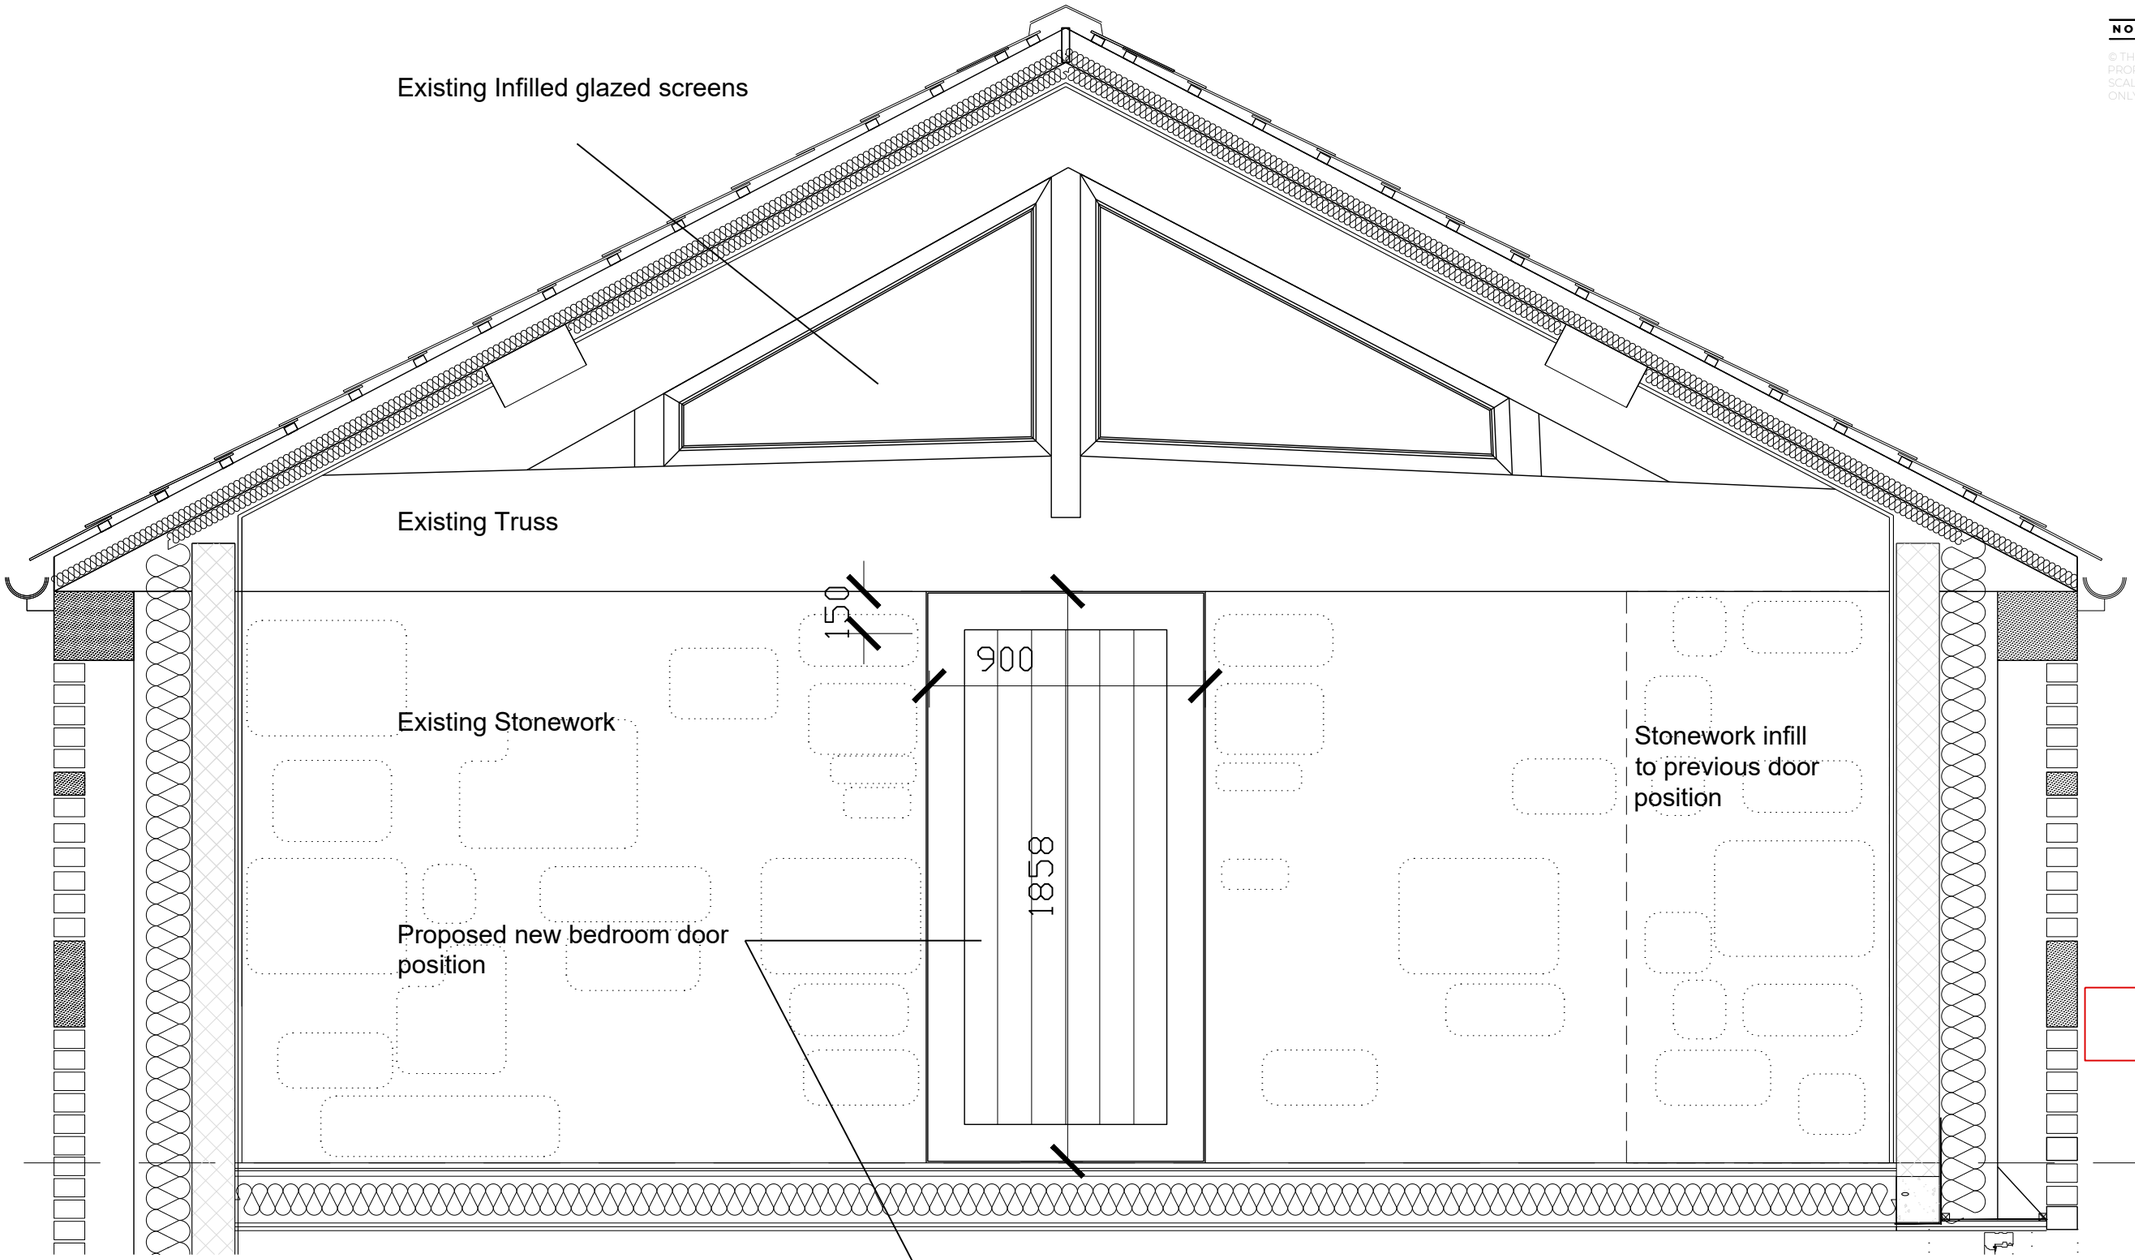

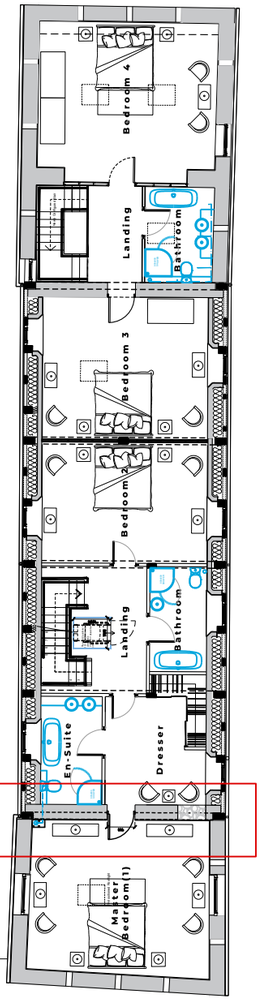

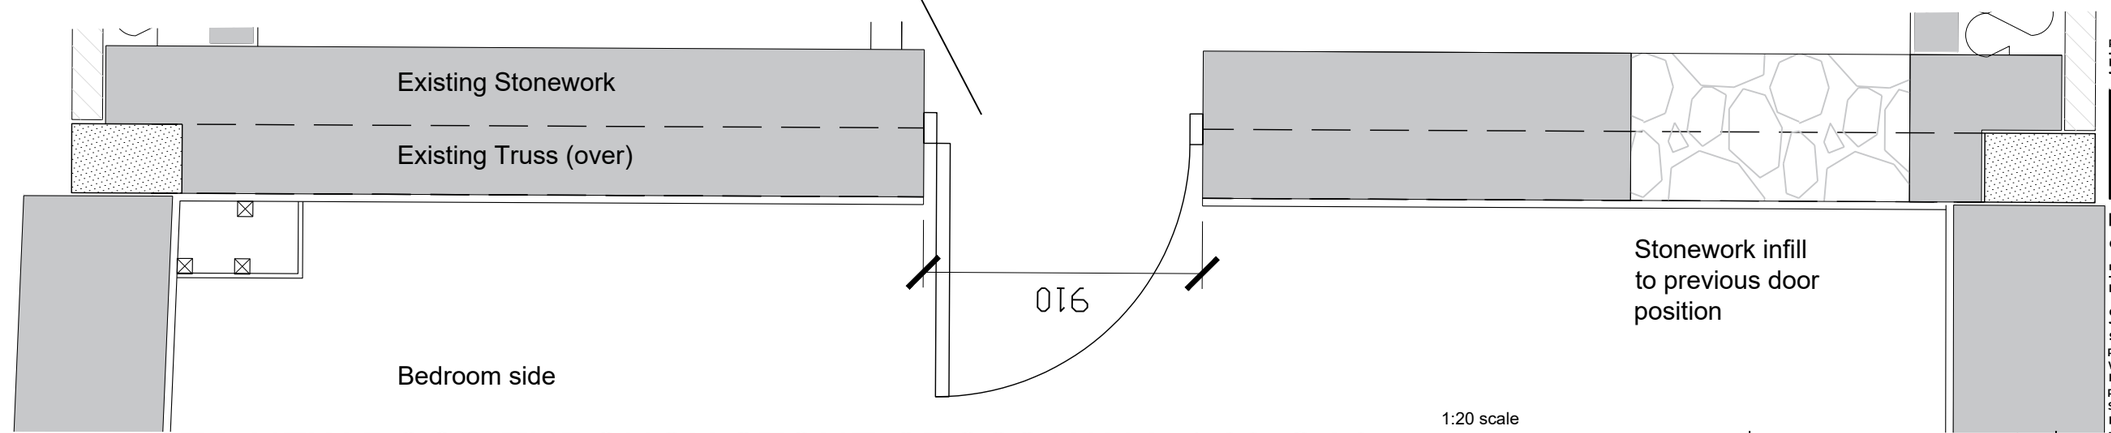

PROPOSED NEW DOOR THROUGH STONE CROSS WALL 1:20 @A3

1:20 scale

0m 1m 2m

REVISION	NOTES
P01	cut out to timber beam removed.

RPS DESIGN GROUP
0845 5442005
rpsdesigngroup.co.uk

Project No: 26.06

Client: Mr & Mrs Barnett

Site Address:
Rosehill Barn, Rosehill, Erbistock, Wrexham, LL13 0DE

Drawing Title:
Proposed New Bedroom Door Through Stone Cross Wall

Date: 04.05.26 **Scale:** 1-20atA3

Drawn by: ac **Checked by:** ss

Drawing No: L109_P01

Status: PLANNING