
Wrexham AFC - Kop Stand Public Realm Site Location Plan (Rev 1)

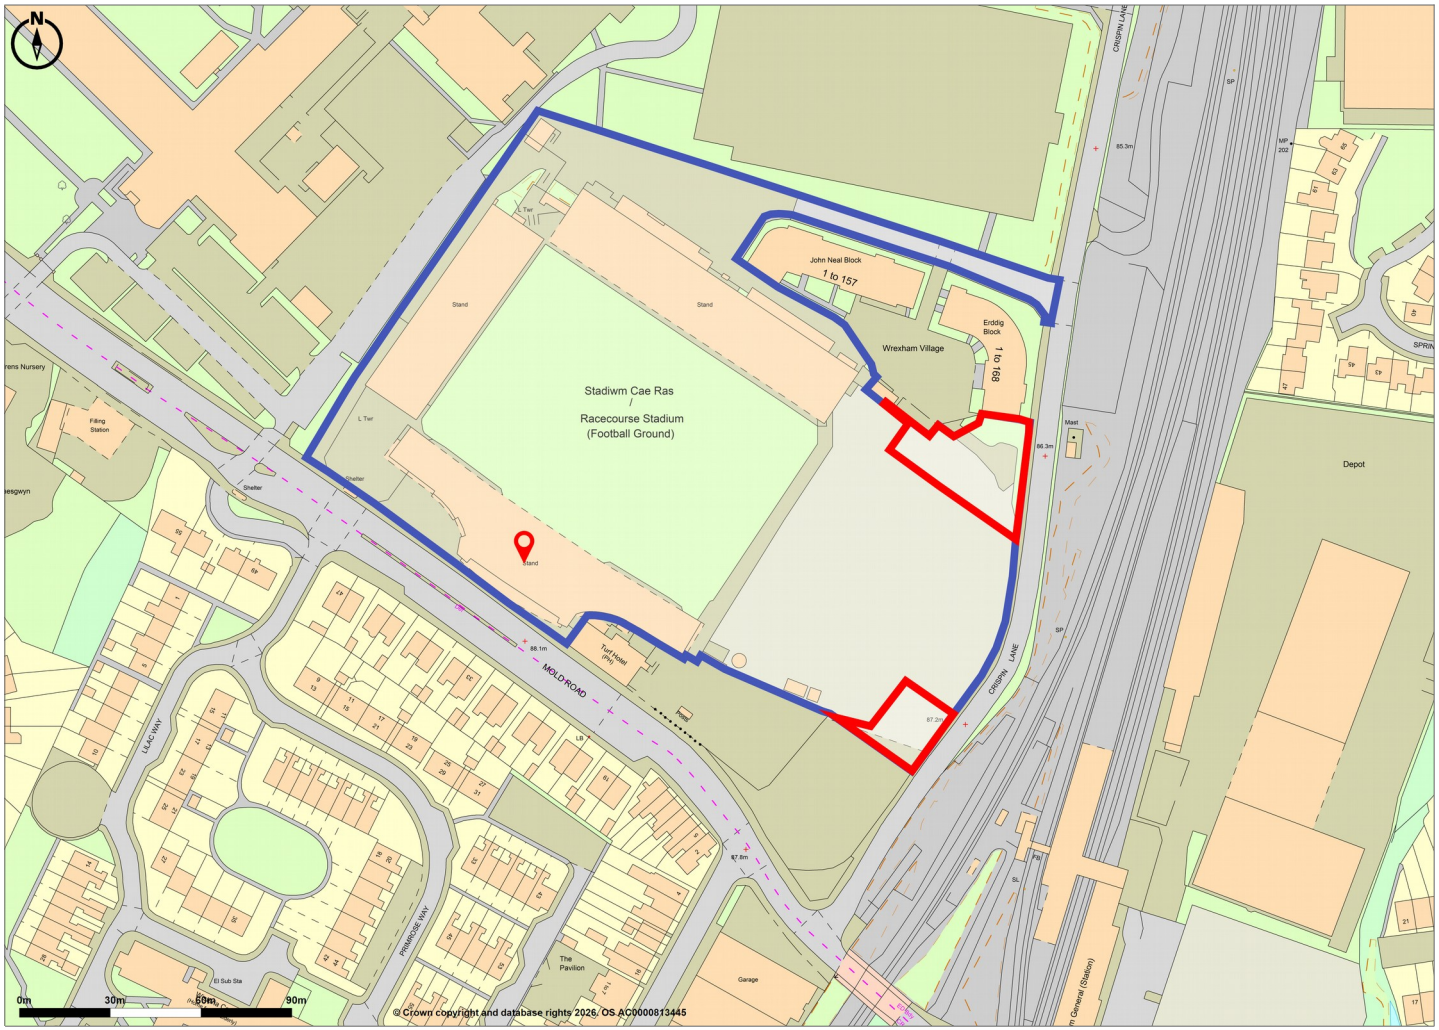

Promap
LANDMARK INFORMATION

© Crown Copyright and database rights 2026. OS AC0000813445
Plotted Scale - 1:2500. Paper Size – A4