
Note. Existing retaining wall at rear to remain.
Extend existing retaining wall towards new car park area, reducing in height to approx. 750 mm to rear of car park and back fill, allowing for weep pipes.

Take down approx. 3m of boundary wall to highway to allow access to new parking area, constructing piers to stabilise ends, where required.

New car park to be crusher-run hardcore with chipping topping to allow drainage. No rainwater to discharge onto road.
Lay new concrete edging kerb to prevent spread in front of parking area.

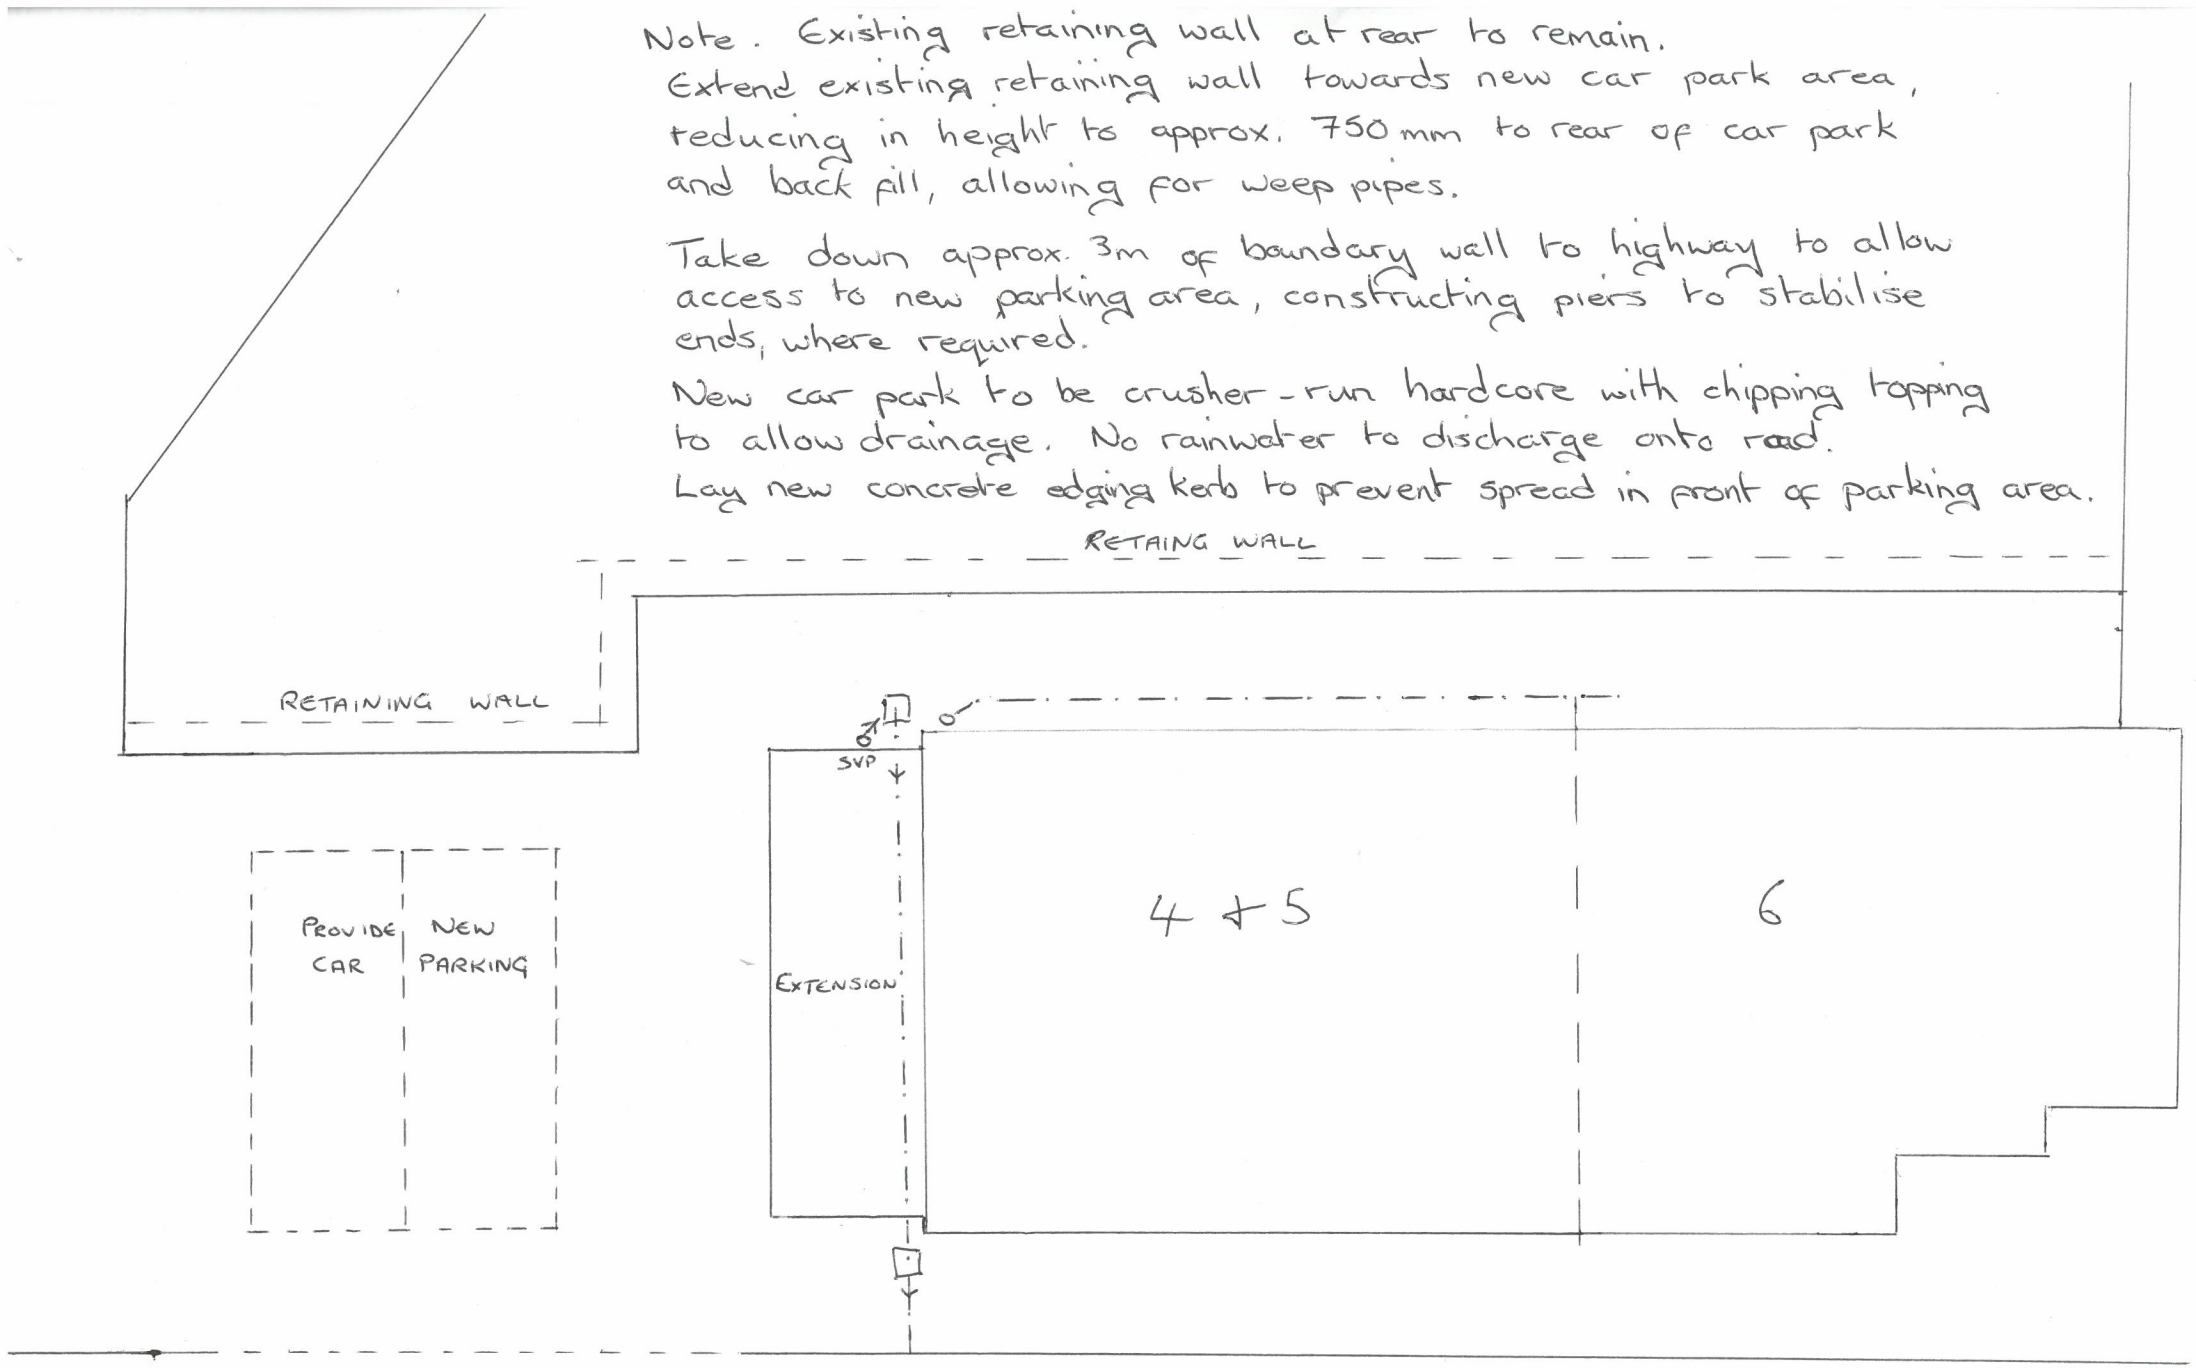

NOS 4 + 5 HILL STREET, NEWBRIDGE, WREXHAM LL14 3JQ

BLOCK PLAN PROPOSED TO SCALE 1:100