
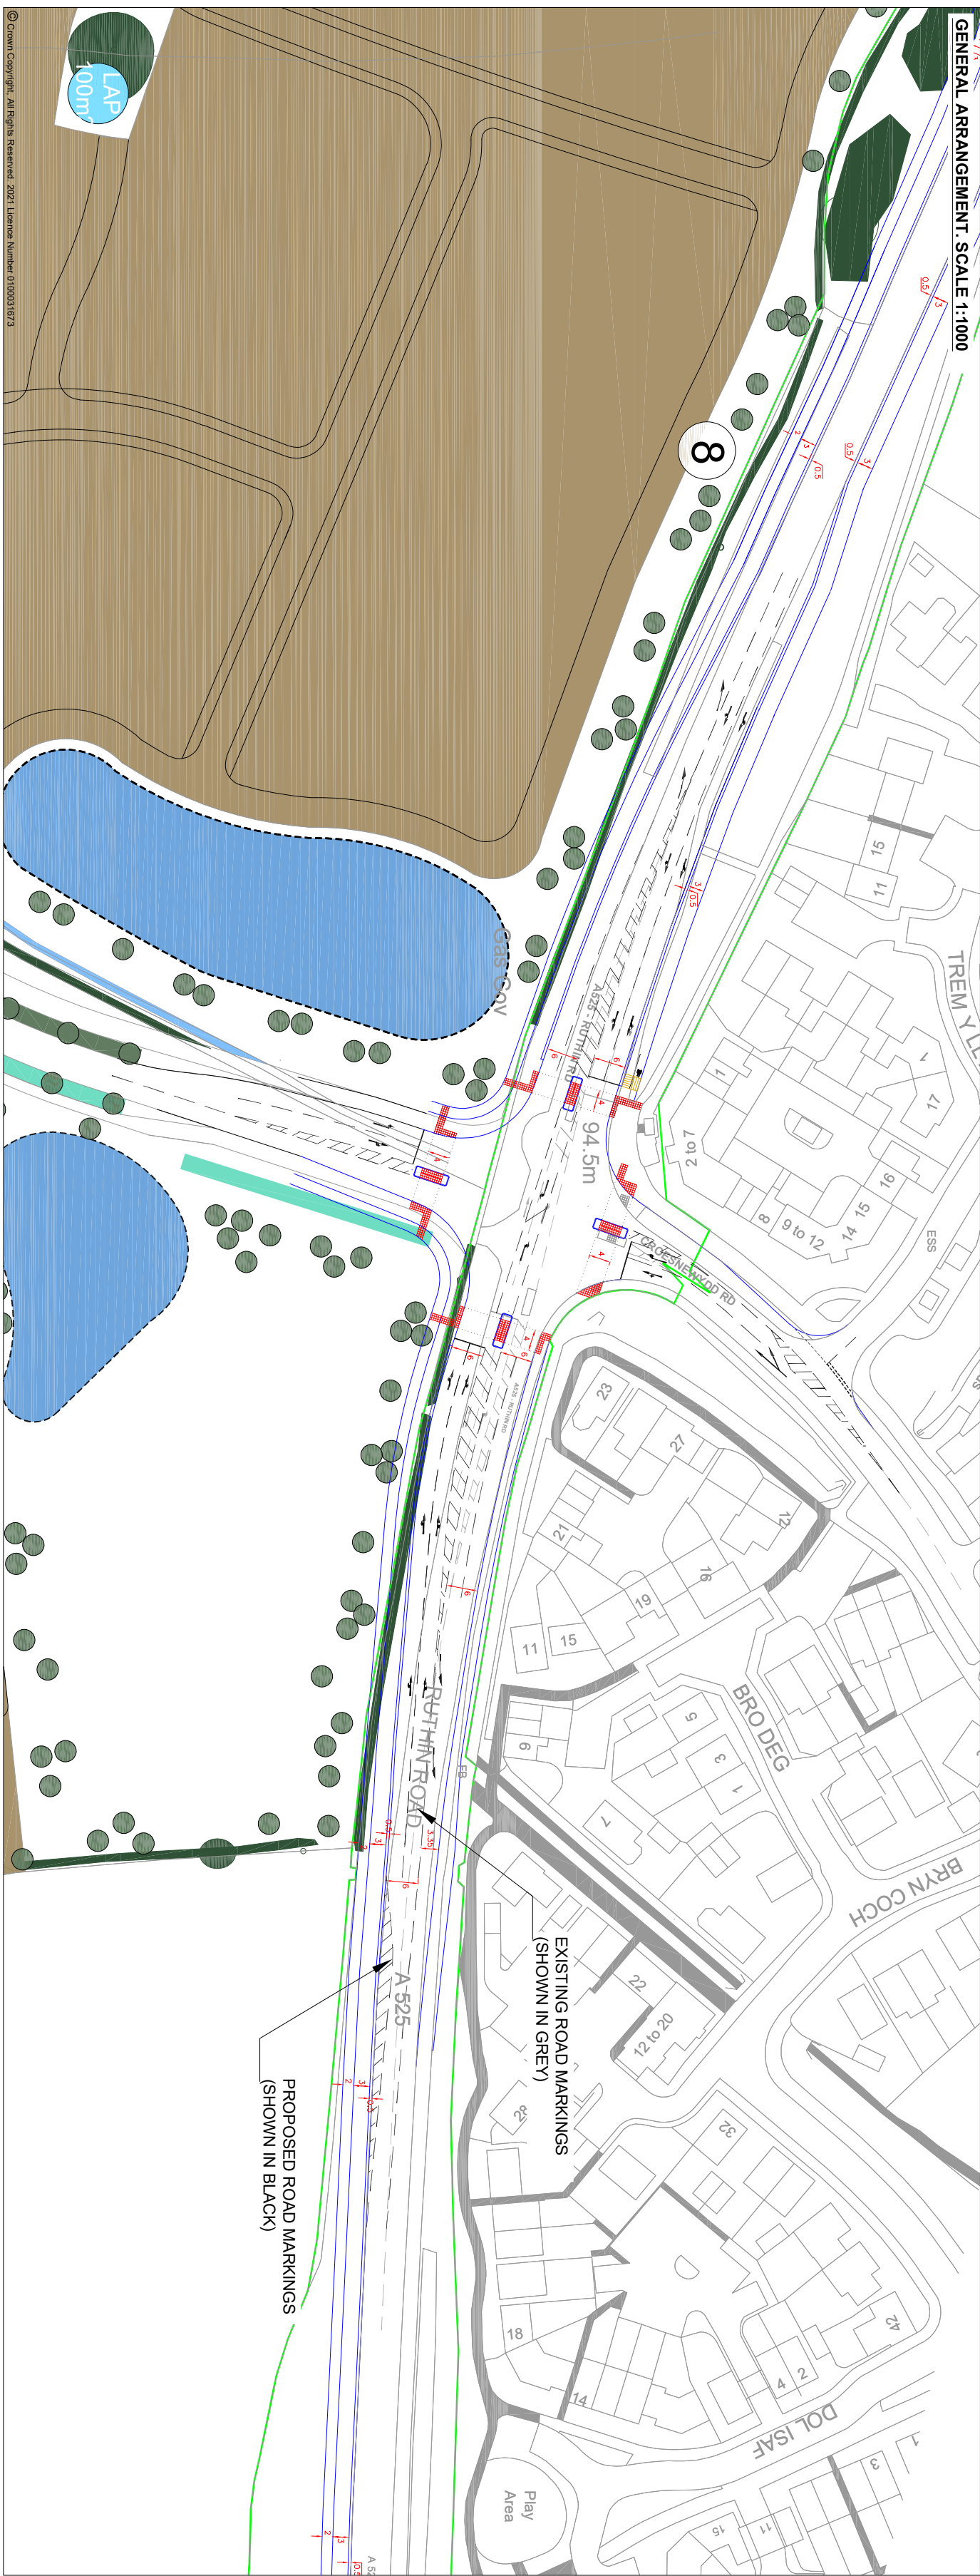


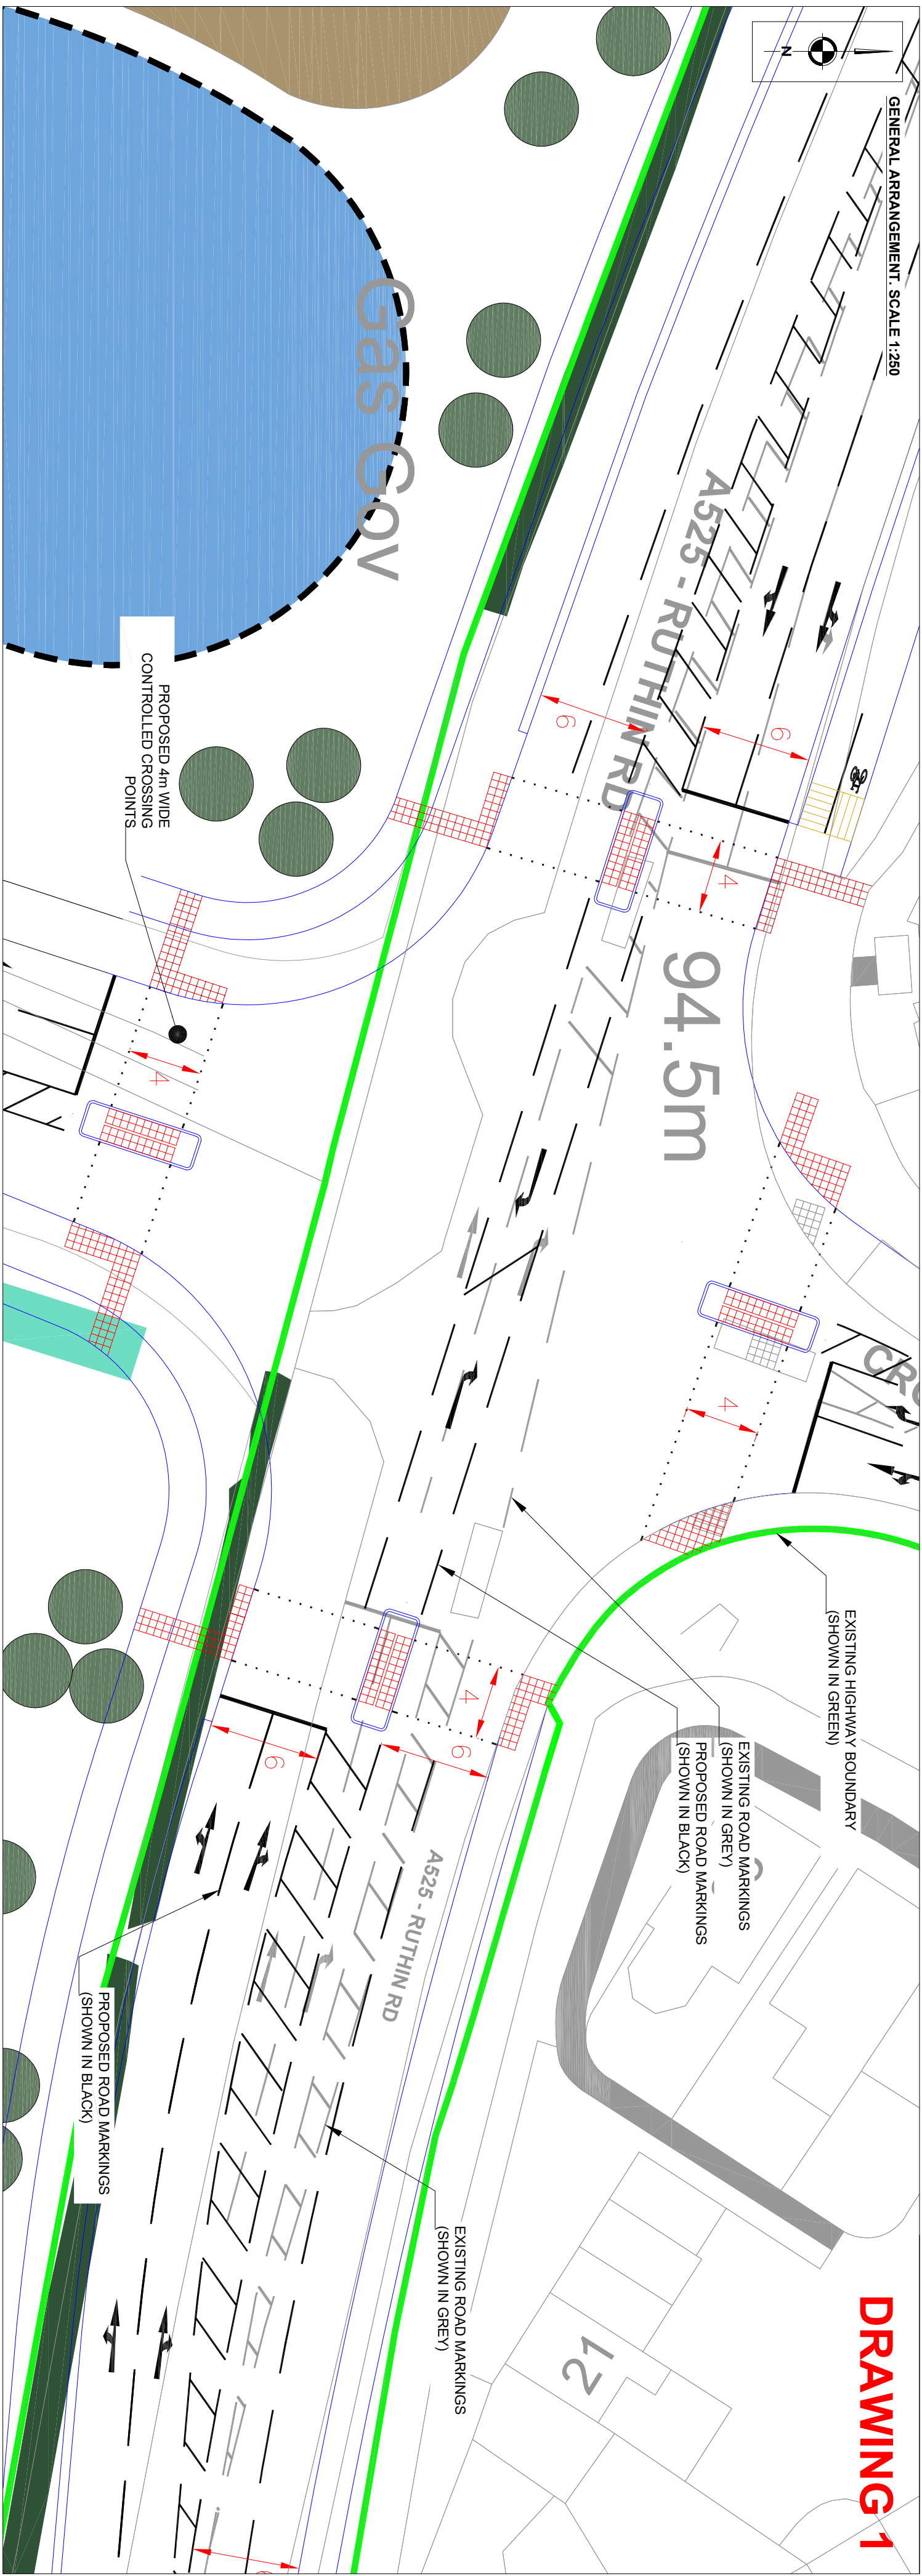

REVISIONS			
REV	DESCRIPTION	DATE	BY
A	4m WIDE CROSSINGS ADDED TO EACH	14.05.26	BA
B	FACILITIES EXTENDED TO THE BACK OF FOOTWAYS	11.08.26	BA

SCP

Transportation Planning : Infrastructure Design

Colwyn Chambers, 19 York Street, Manchester, M2 3BA, Tel 0161 832 4400, www.scptransport.co.uk, Email info@scptransport.co.uk

Client Name	
Project Title	
RUTHIN ROAD, WREXHAM	
Drawing Title	
A525 / CROESNEUYDD RD SIGNAL JUNCTION IMPROVEMENT SCHEME	
Date	Drawn By
01.07.2024	BA
Scale:	Checked:
AS STATED @ A2	LB
Status:	Approved/Unapproved
PLANNING	-
Drawing No.	Rev.
SCP/210187/AC01	B

