

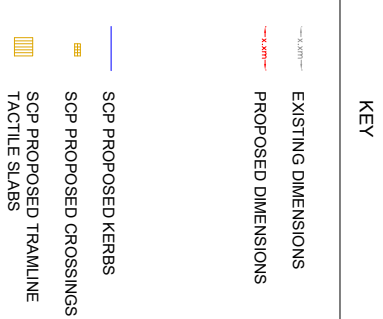


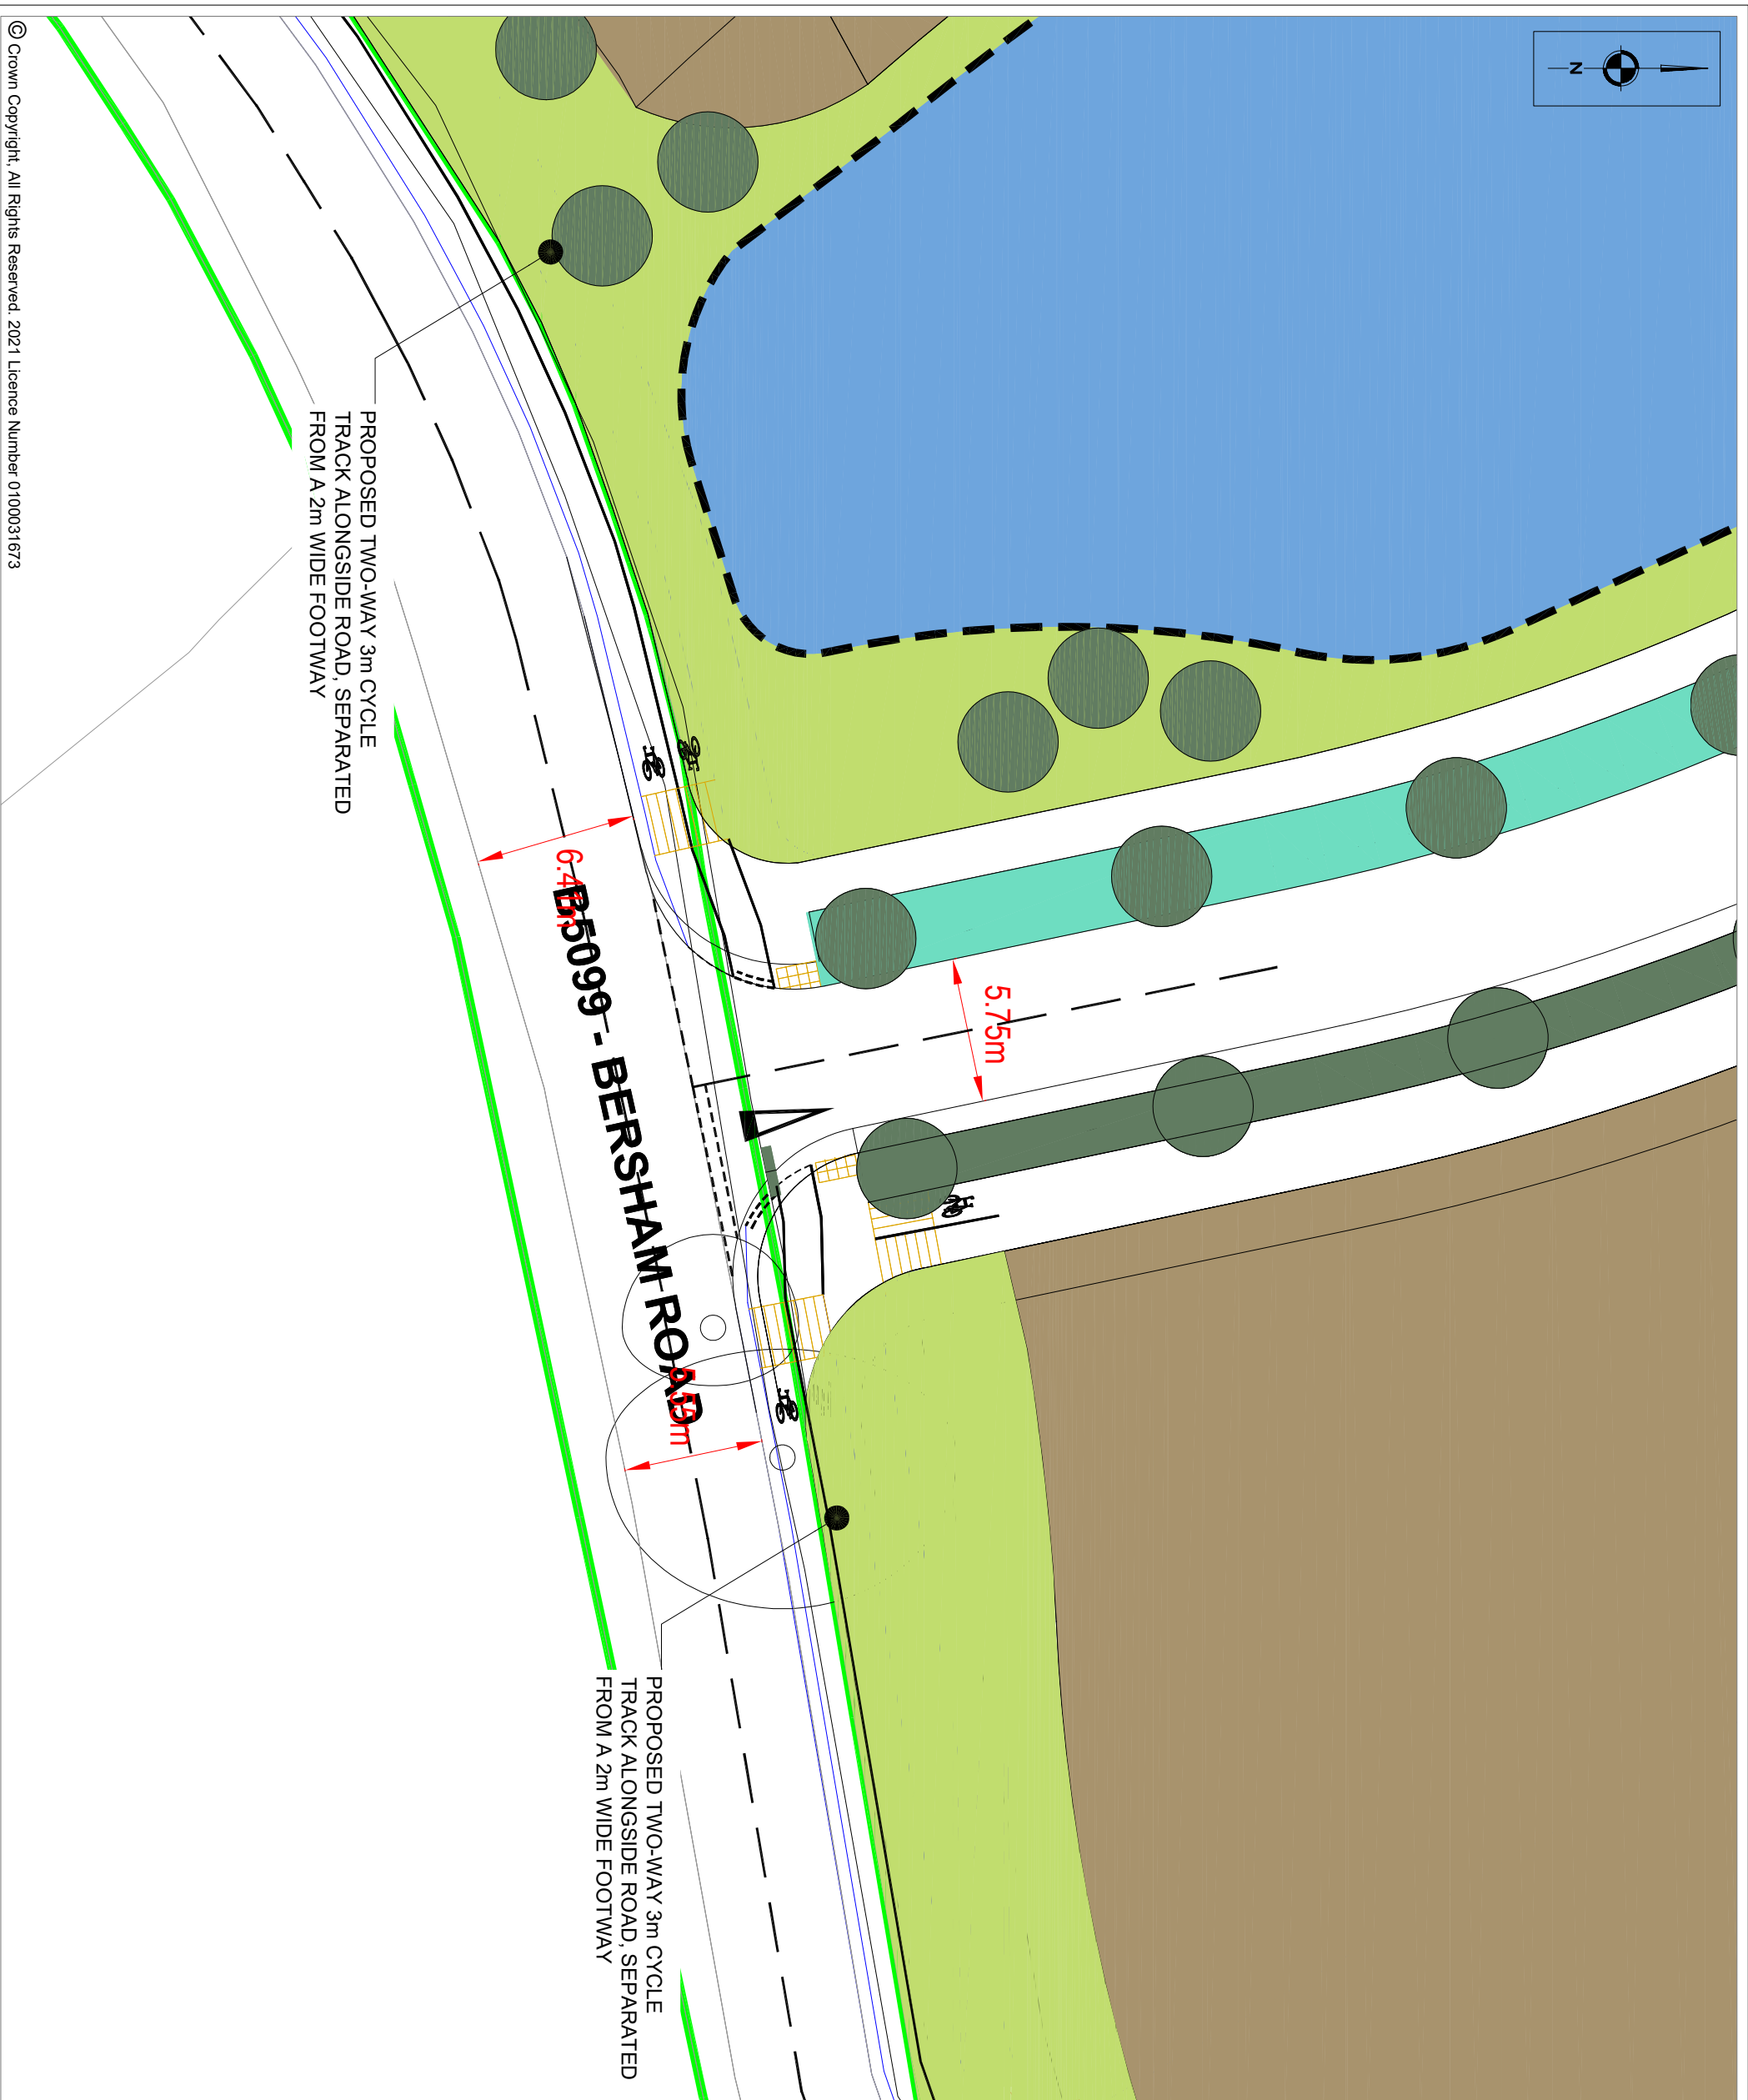

DRAWING 4

REVISIONS		
REV	DESCRIPTION	DATE
A	UPDATES TO SITE LAYOUT	22.07.24

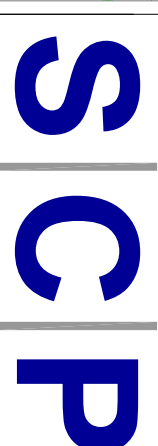

Transportation Planning : Infrastructure Design

Colwyn Chambers, 19 York Street, Manchester, M2 3BA, Tel 0161 832 4400
www.scptransport.co.uk, Email info@scptransport.co.uk

Client Name

Project Title:

RUTHIN ROAD, WREXHAM

Drawing Title:

Proposed South-Eastern Priority Access on Bersham Road

Drawn By: _____

19.03.2024

Checked:	LB	Scale:	1:250 @ A3
----------	----	--------	------------

1:250 @ A3

Drawing No.

SCP/210187/AC04

Rev.