
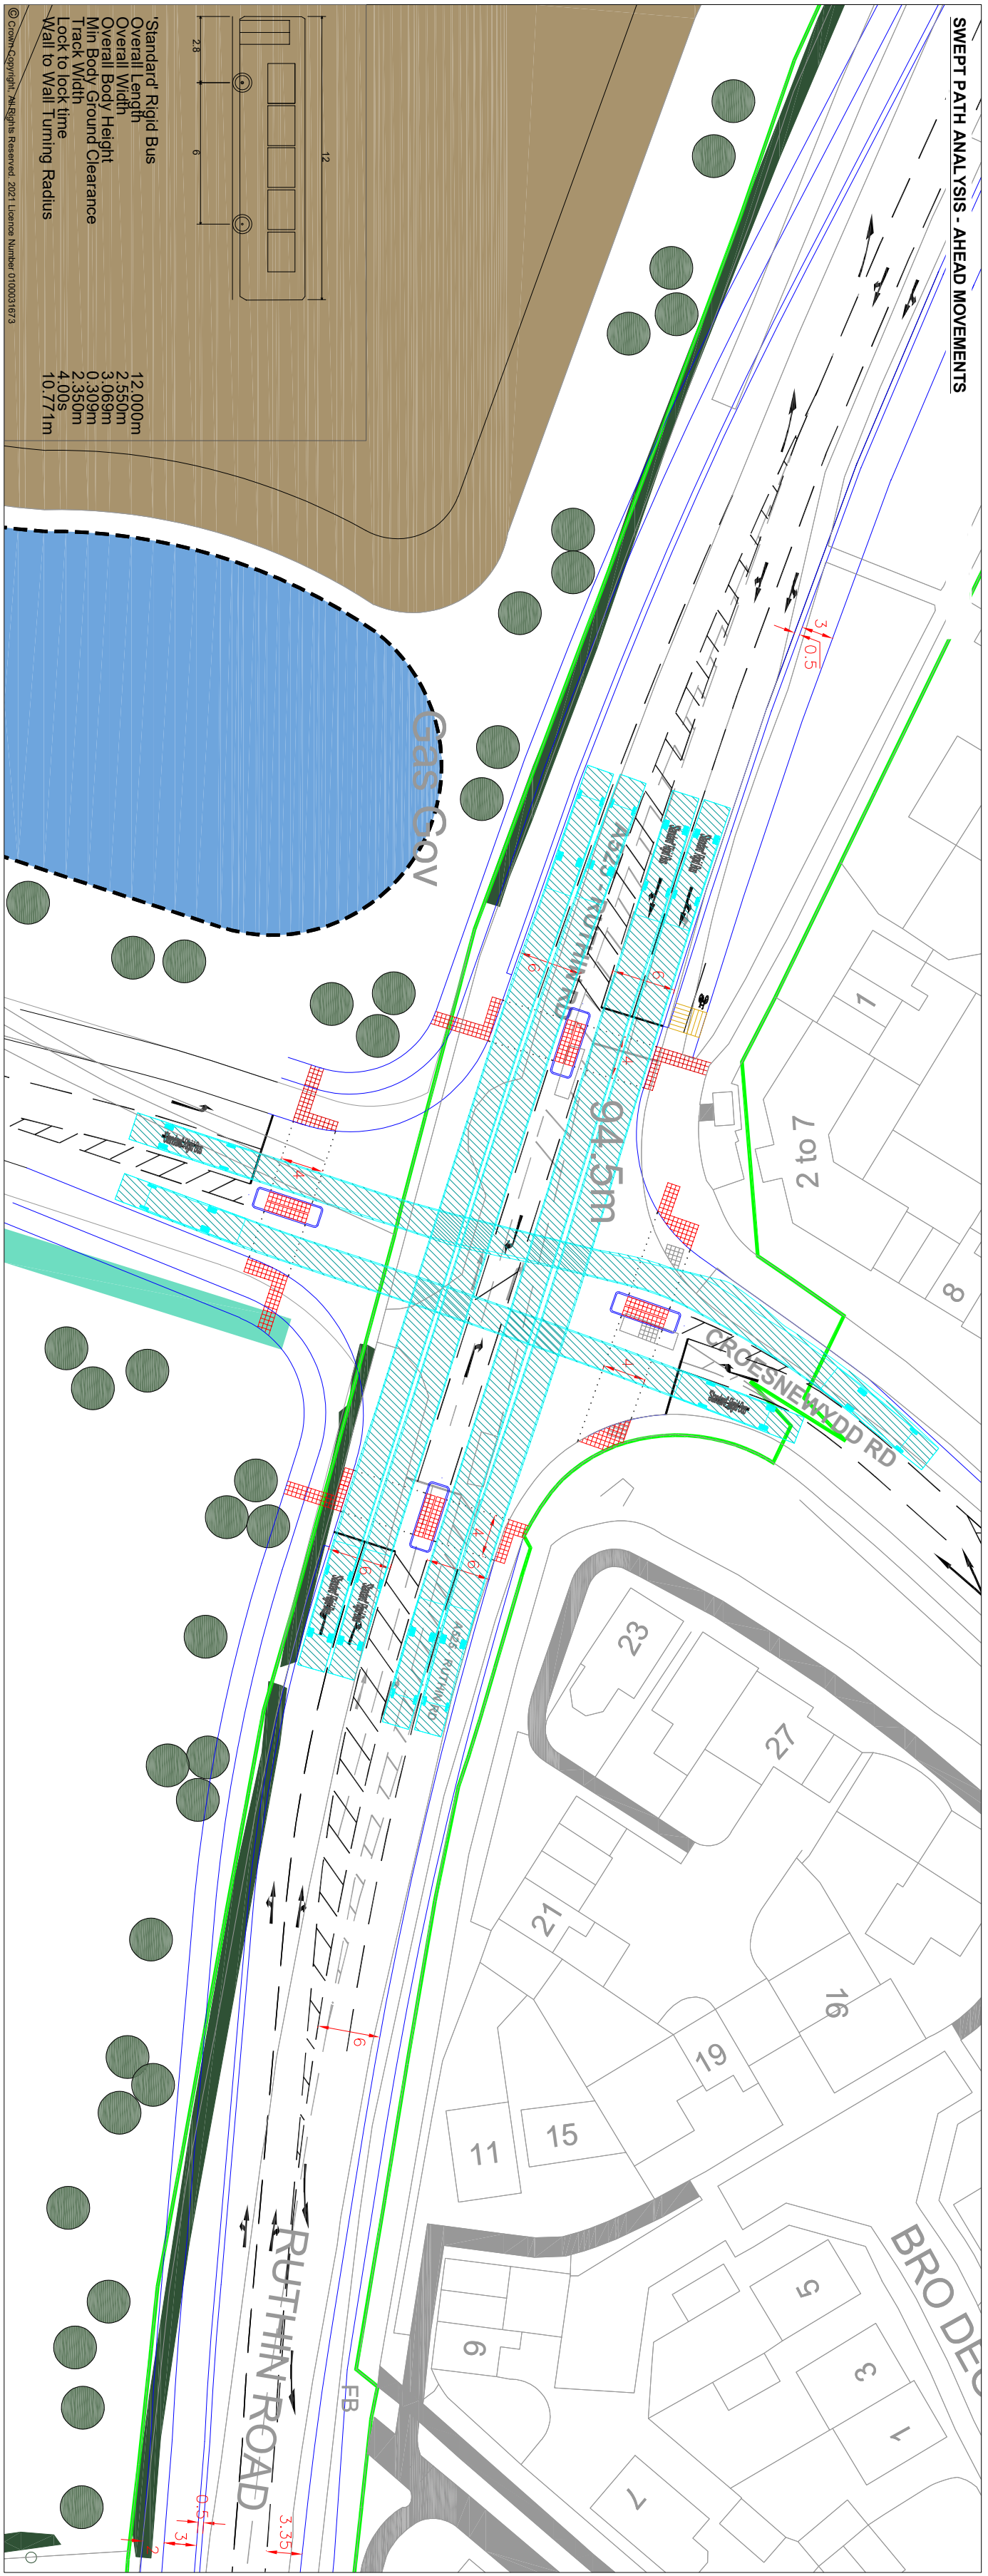


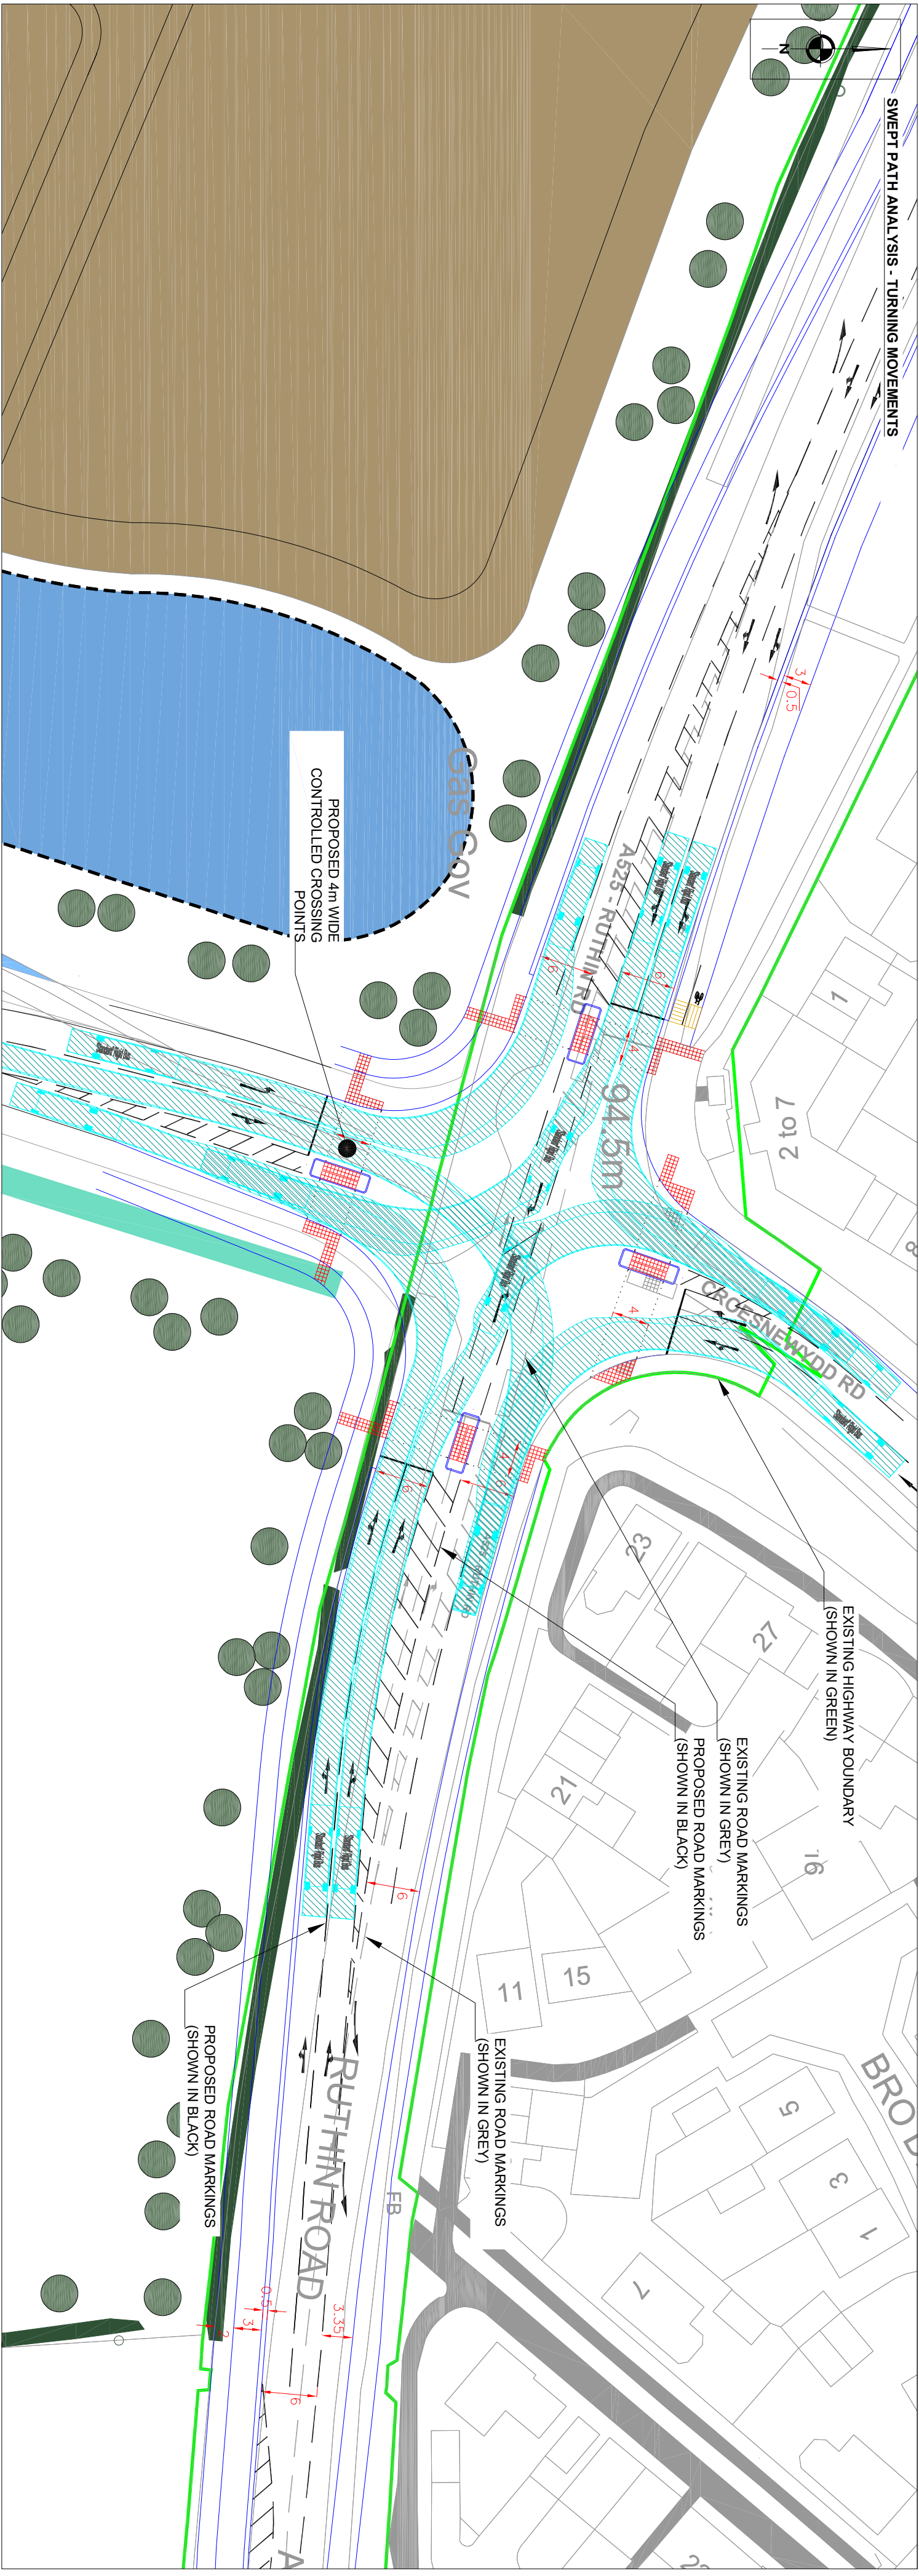

'Standard' Rigid Bus
Overall Length 12.000m
Overall Width 2.550m
Overall Body Height 3.069m
Min Body Ground Clearance 0.309m
Track Width 2.350m
Lock to lock time 4.00s
Wheel to Wheel Turning Radius 10.771m

© GreenSignal Rights Reserved 2021 License Number 010031673

REVISIONS			
REV	DESCRIPTION	DATE	BY
A	TACTILES EXTENDED TO THE BACK OF FOOTWAYS	11.08.26	BA
B	ADDITIONAL SPA INCLUDED	24.08.26	BA

Client Name

Transportation Planning : Infrastructure Design

Colwyn Chambers, 18 York Street, Manchester, M2 3BA, Tel 0161 832 4400.

www.scptransport.co.uk, Email info@scptransport.co.uk

Project Title

RUTHIN ROAD, WREXHAM

Drawing Title

SWEPT PATH ANALYSIS - A525 / CROESNEWYDD RD SIGNAL JUNCTION IMPROVEMENT SCHEME

Date

14.05.2026

Drawn By

BA

Scale

1:500 @ A2

Checked

LB

Status

PLANNING

Approved/Unapproved

-

Drawing No.

SCP/210187/ATTRAC01

Rev.

B

SCP

Transportation Planning : Infrastructure Design