


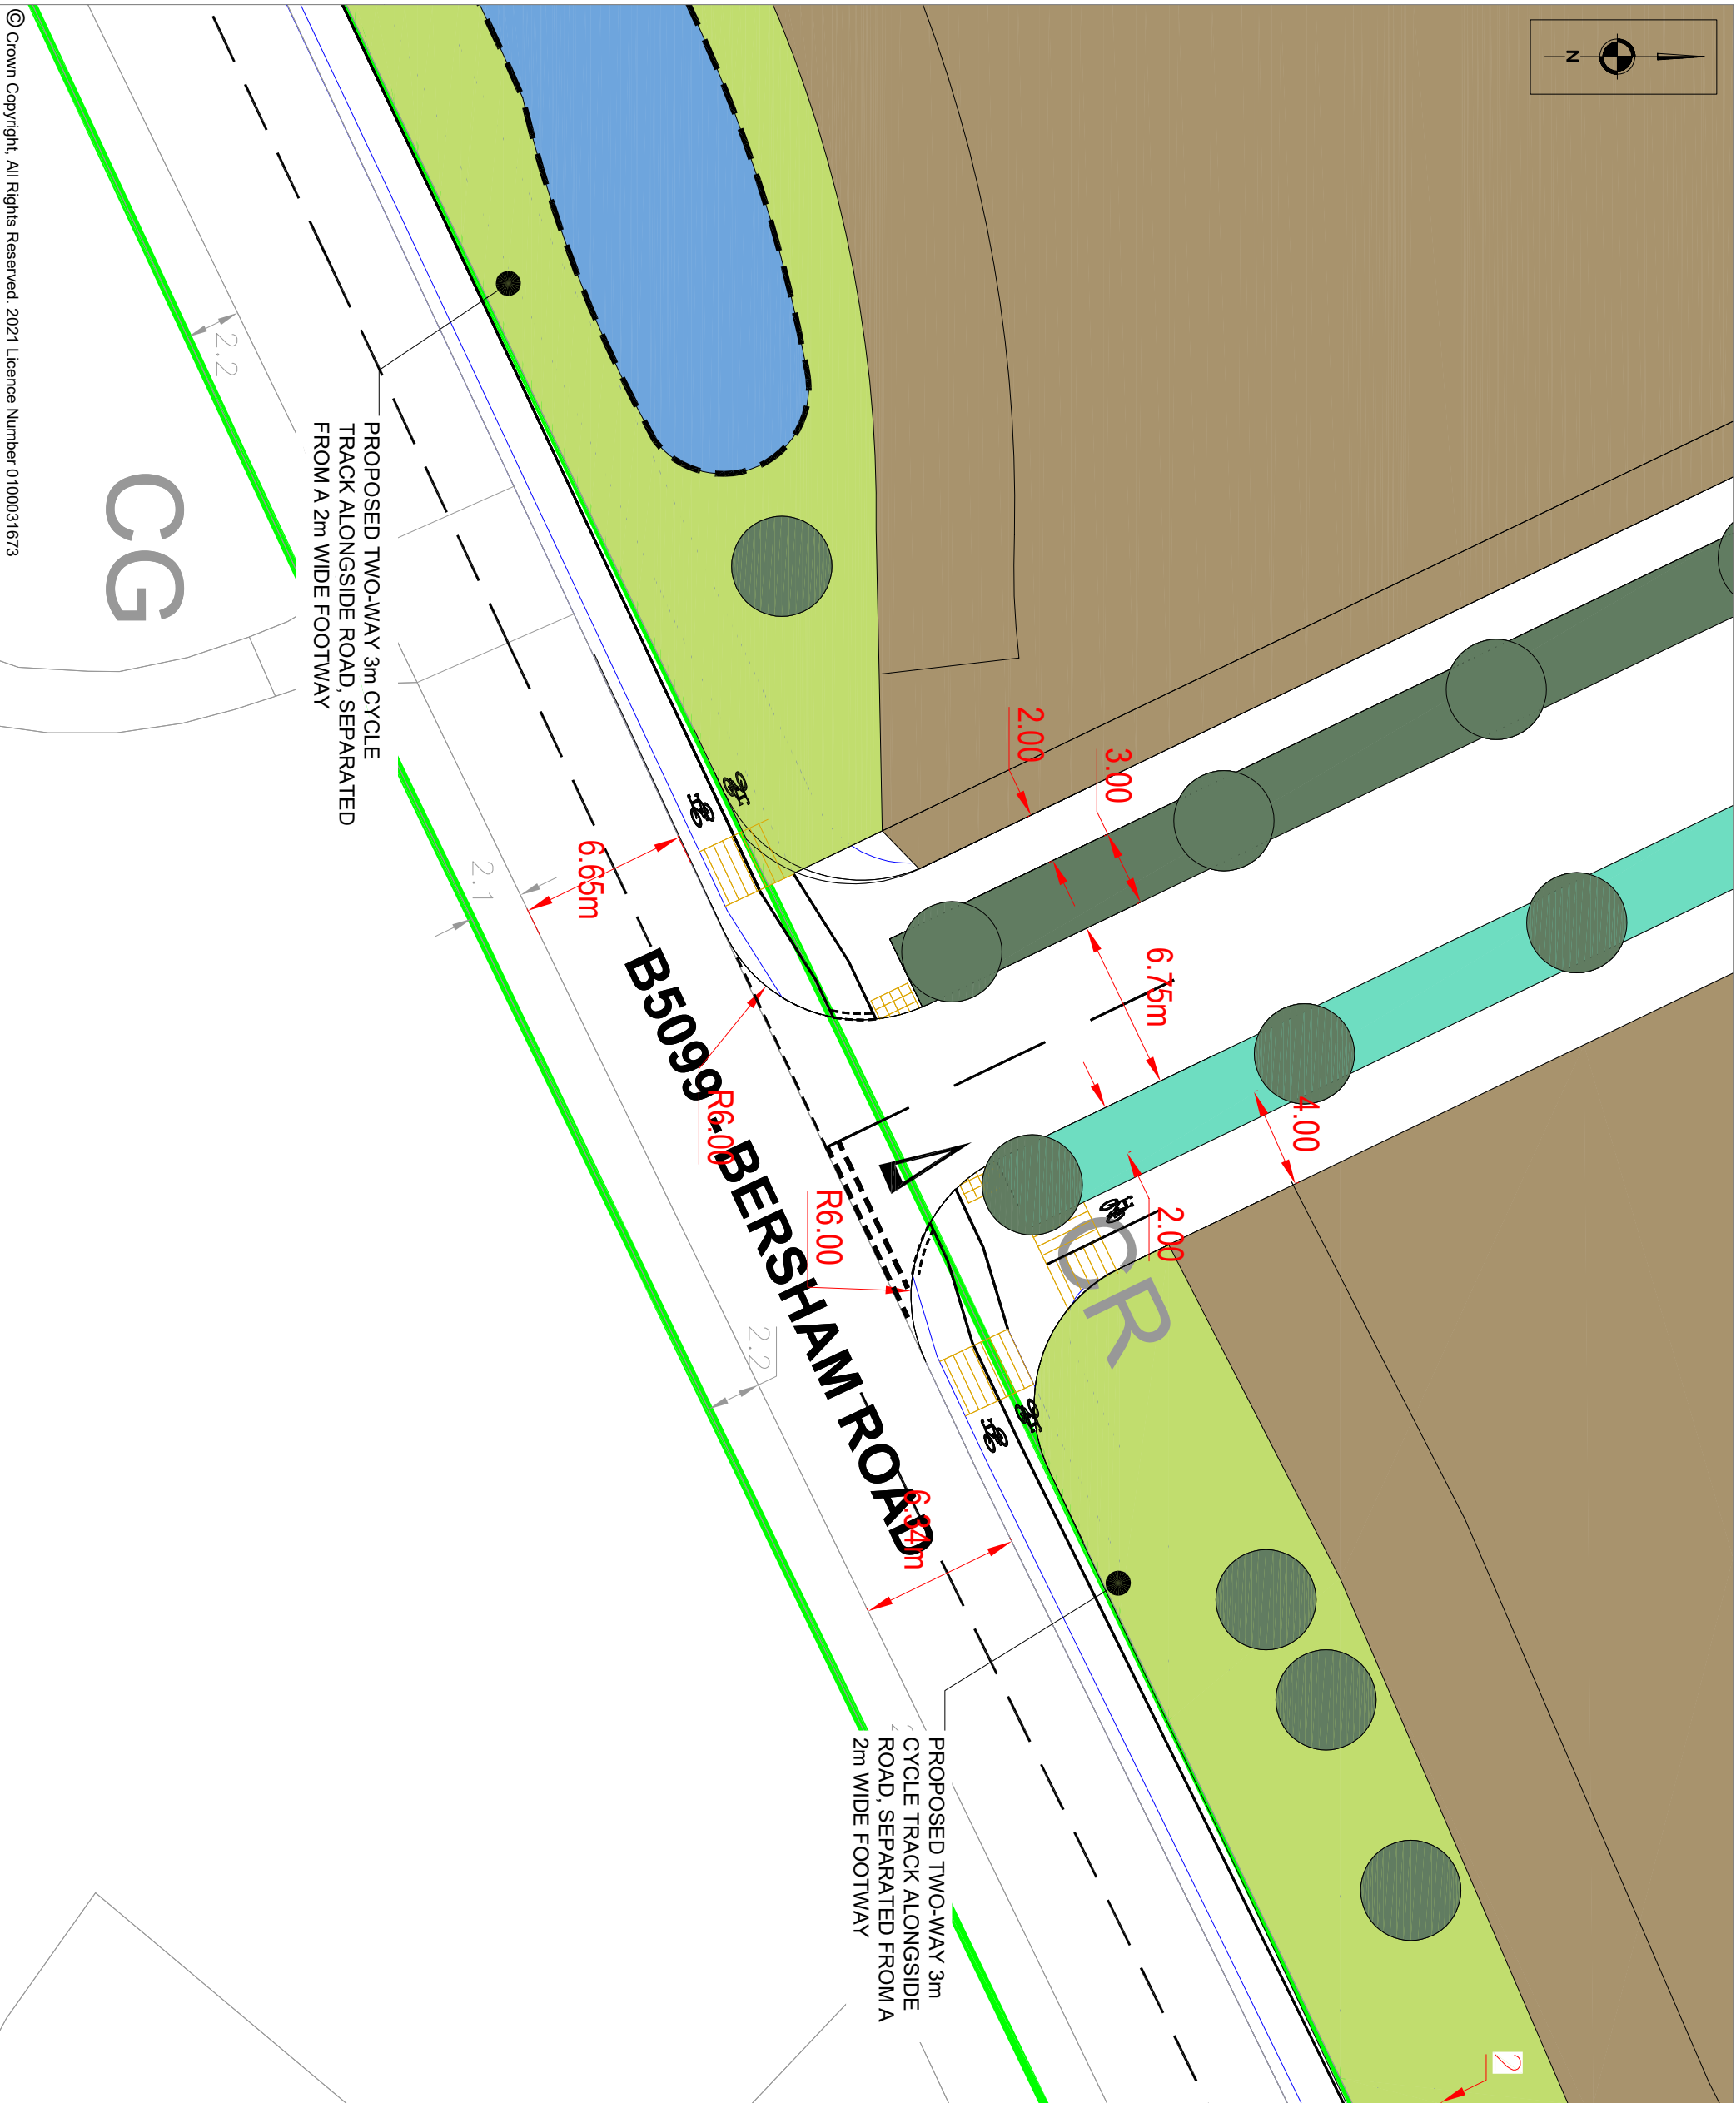


© Crown Copyright. All Rights Reserved. 2021 Licence Number 0100031673

KEY

- EXISTING DIMENSIONS
- PROPOSED DIMENSIONS
- SCP PROPOSED KERBS
- SCP PROPOSED CROSSINGS
- SCP PROPOSED TRAMLINE TACTILE SLABS

DRAWING 3

REVISIONS			
REV	DESCRIPTION	DATE	BY
A	UPDATES TO SITE LAYOUT	22.07.24	OP

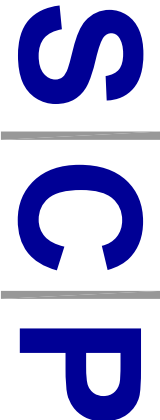

Transportation Planning : Infrastructure Design
Colwyn Chambers, 19 York Street, Manchester, M2 3BA, Tel 0161 832 4400,
www.scptransport.co.uk, Email info@scptransport.co.uk

Client Name:

Project Title:

RUTHIN ROAD, WREXHAM

Drawing Title:
Proposed South-Western Priority
Access on Bersham Road

Drawn By: OP Date: 19.03.2024

Checked: LB Scale: 1:250 @ A3

Drawing No.	Rev.
SCP/210187/AC03	A