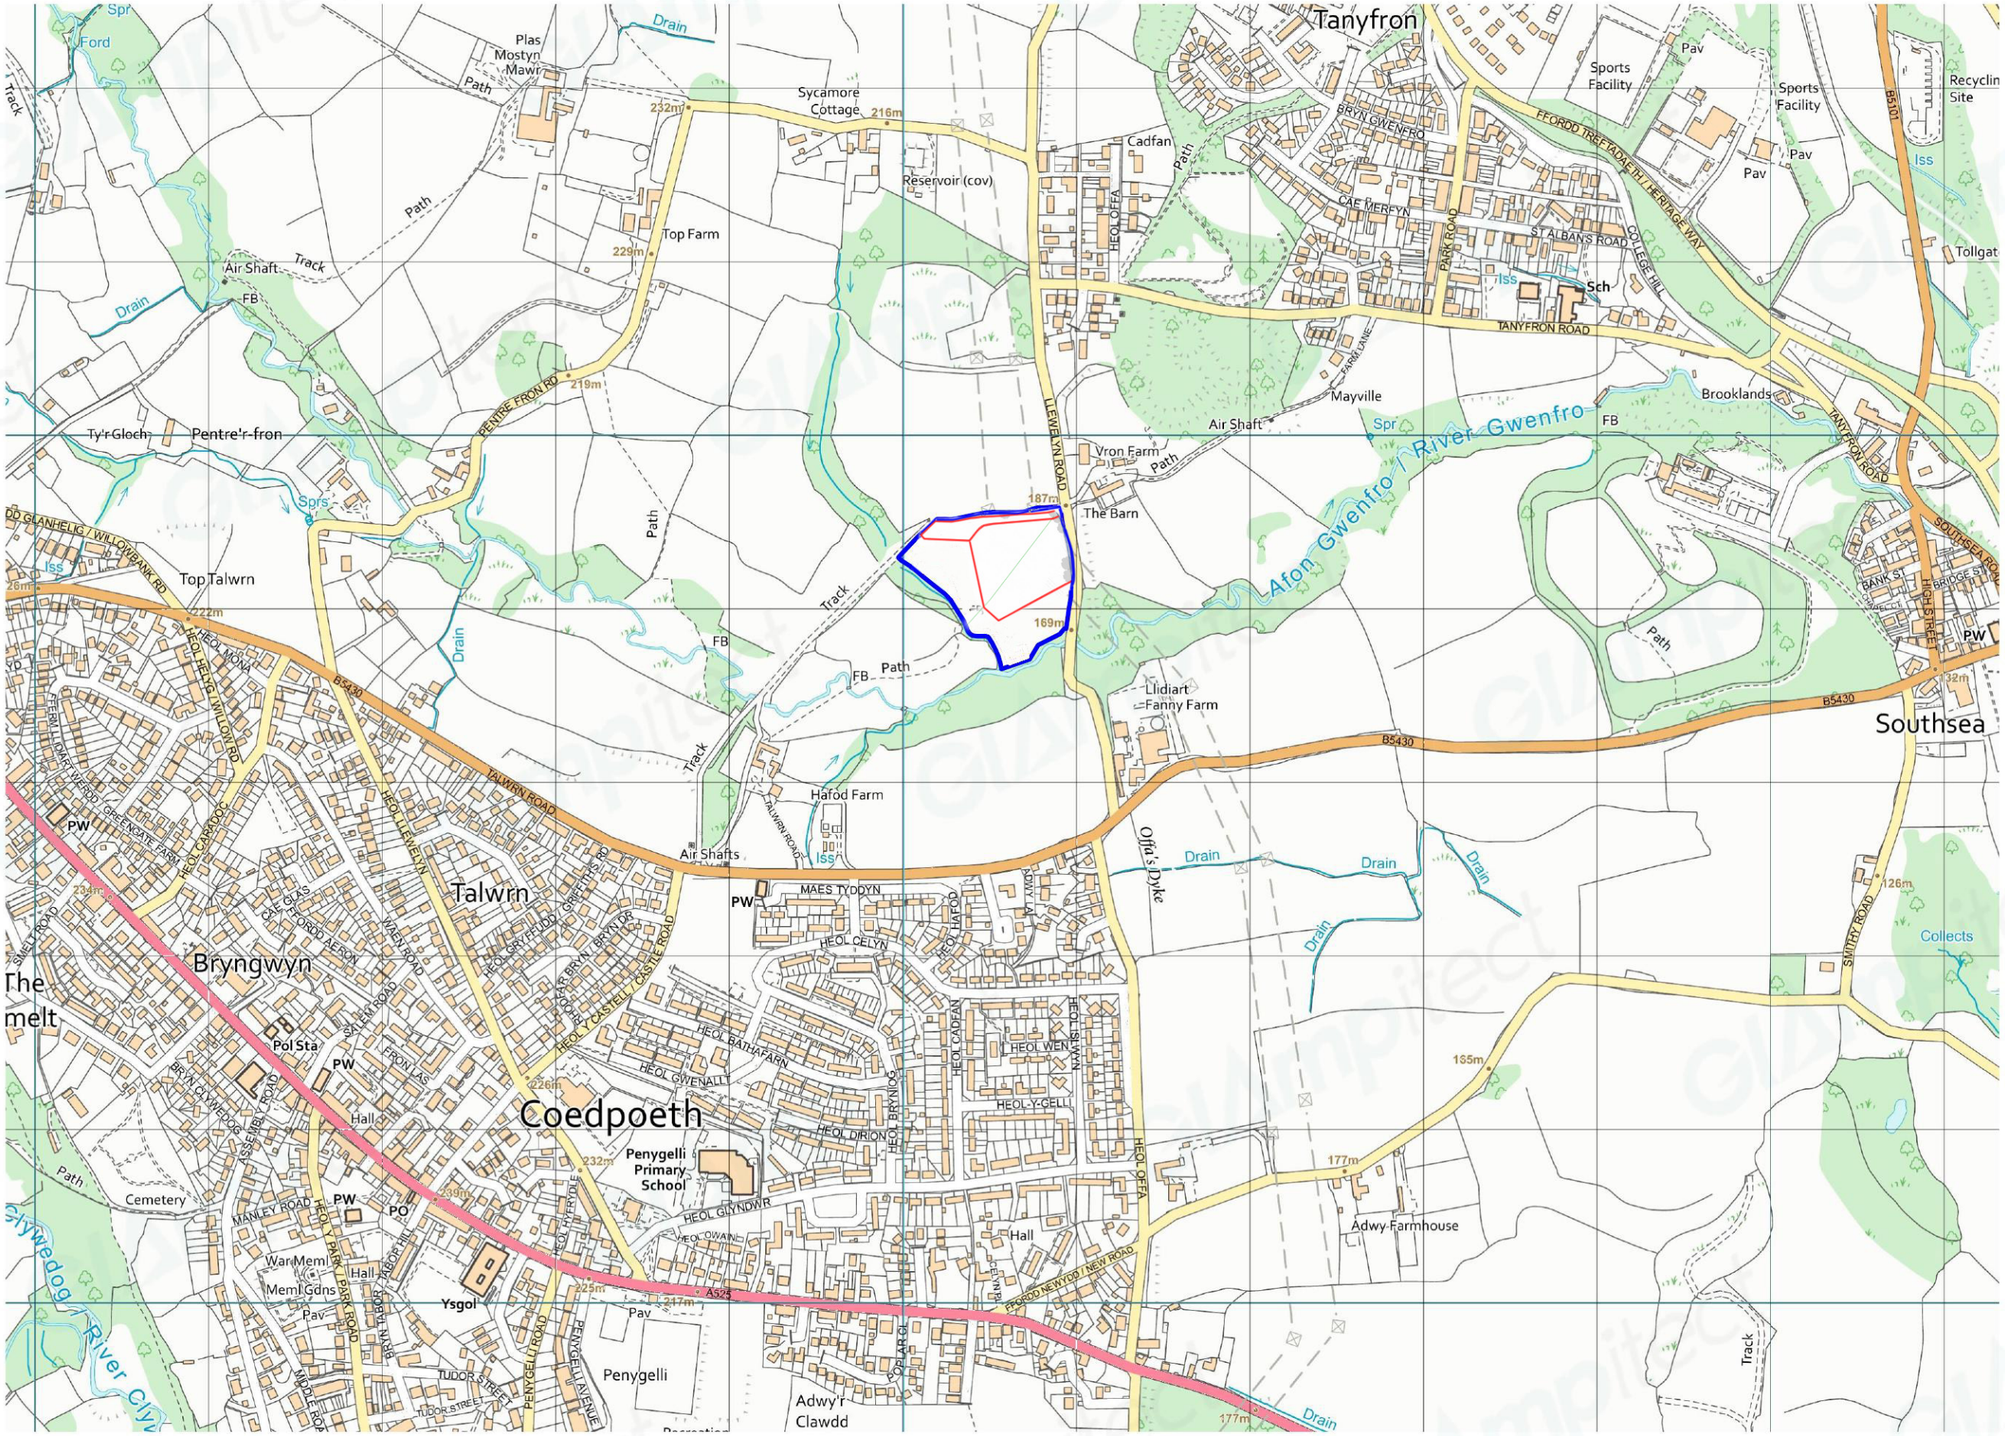


© Crown copyright and database rights 2024 OS AC0000848283. Public rights of way shown on this map have been taken from Local Authority definitive maps. The representation on this map of any other road, track or path is no evidence of the existence of a right of way.

OWNERSHIP BOUNDARY
AREA = 2.4 ha.

SITE BOUNDARY
SITE AREA = 6,435 m2

50 0 100 200 300 400 500
metres

NORTH

GLAMpitect
W: WWW.GLAMPITECT.CO.UK
E: CONTACT@GLAMPITECT.CO.UK
T: 0131 202 9002

Ordnance Survey
Licensed Data

Date	Description	Rev	By

Revision Description

Project:
Proposed Glamping Site - For Ash Cooper
Llidiart Fanny Farm, Talwrn Road, Coedpoeth, Wrexham, LL11 3LG

Drawing Title:
LOCATION PLAN

Drawing Number:
240707-01-01

Revision:	-
Date:	23.07.2024
Scale:	1:5000
Drawn By:	XD
CAD Dwg File:	-
Checked By:	TA

Issue Status:
Pre Planning Application

A2