


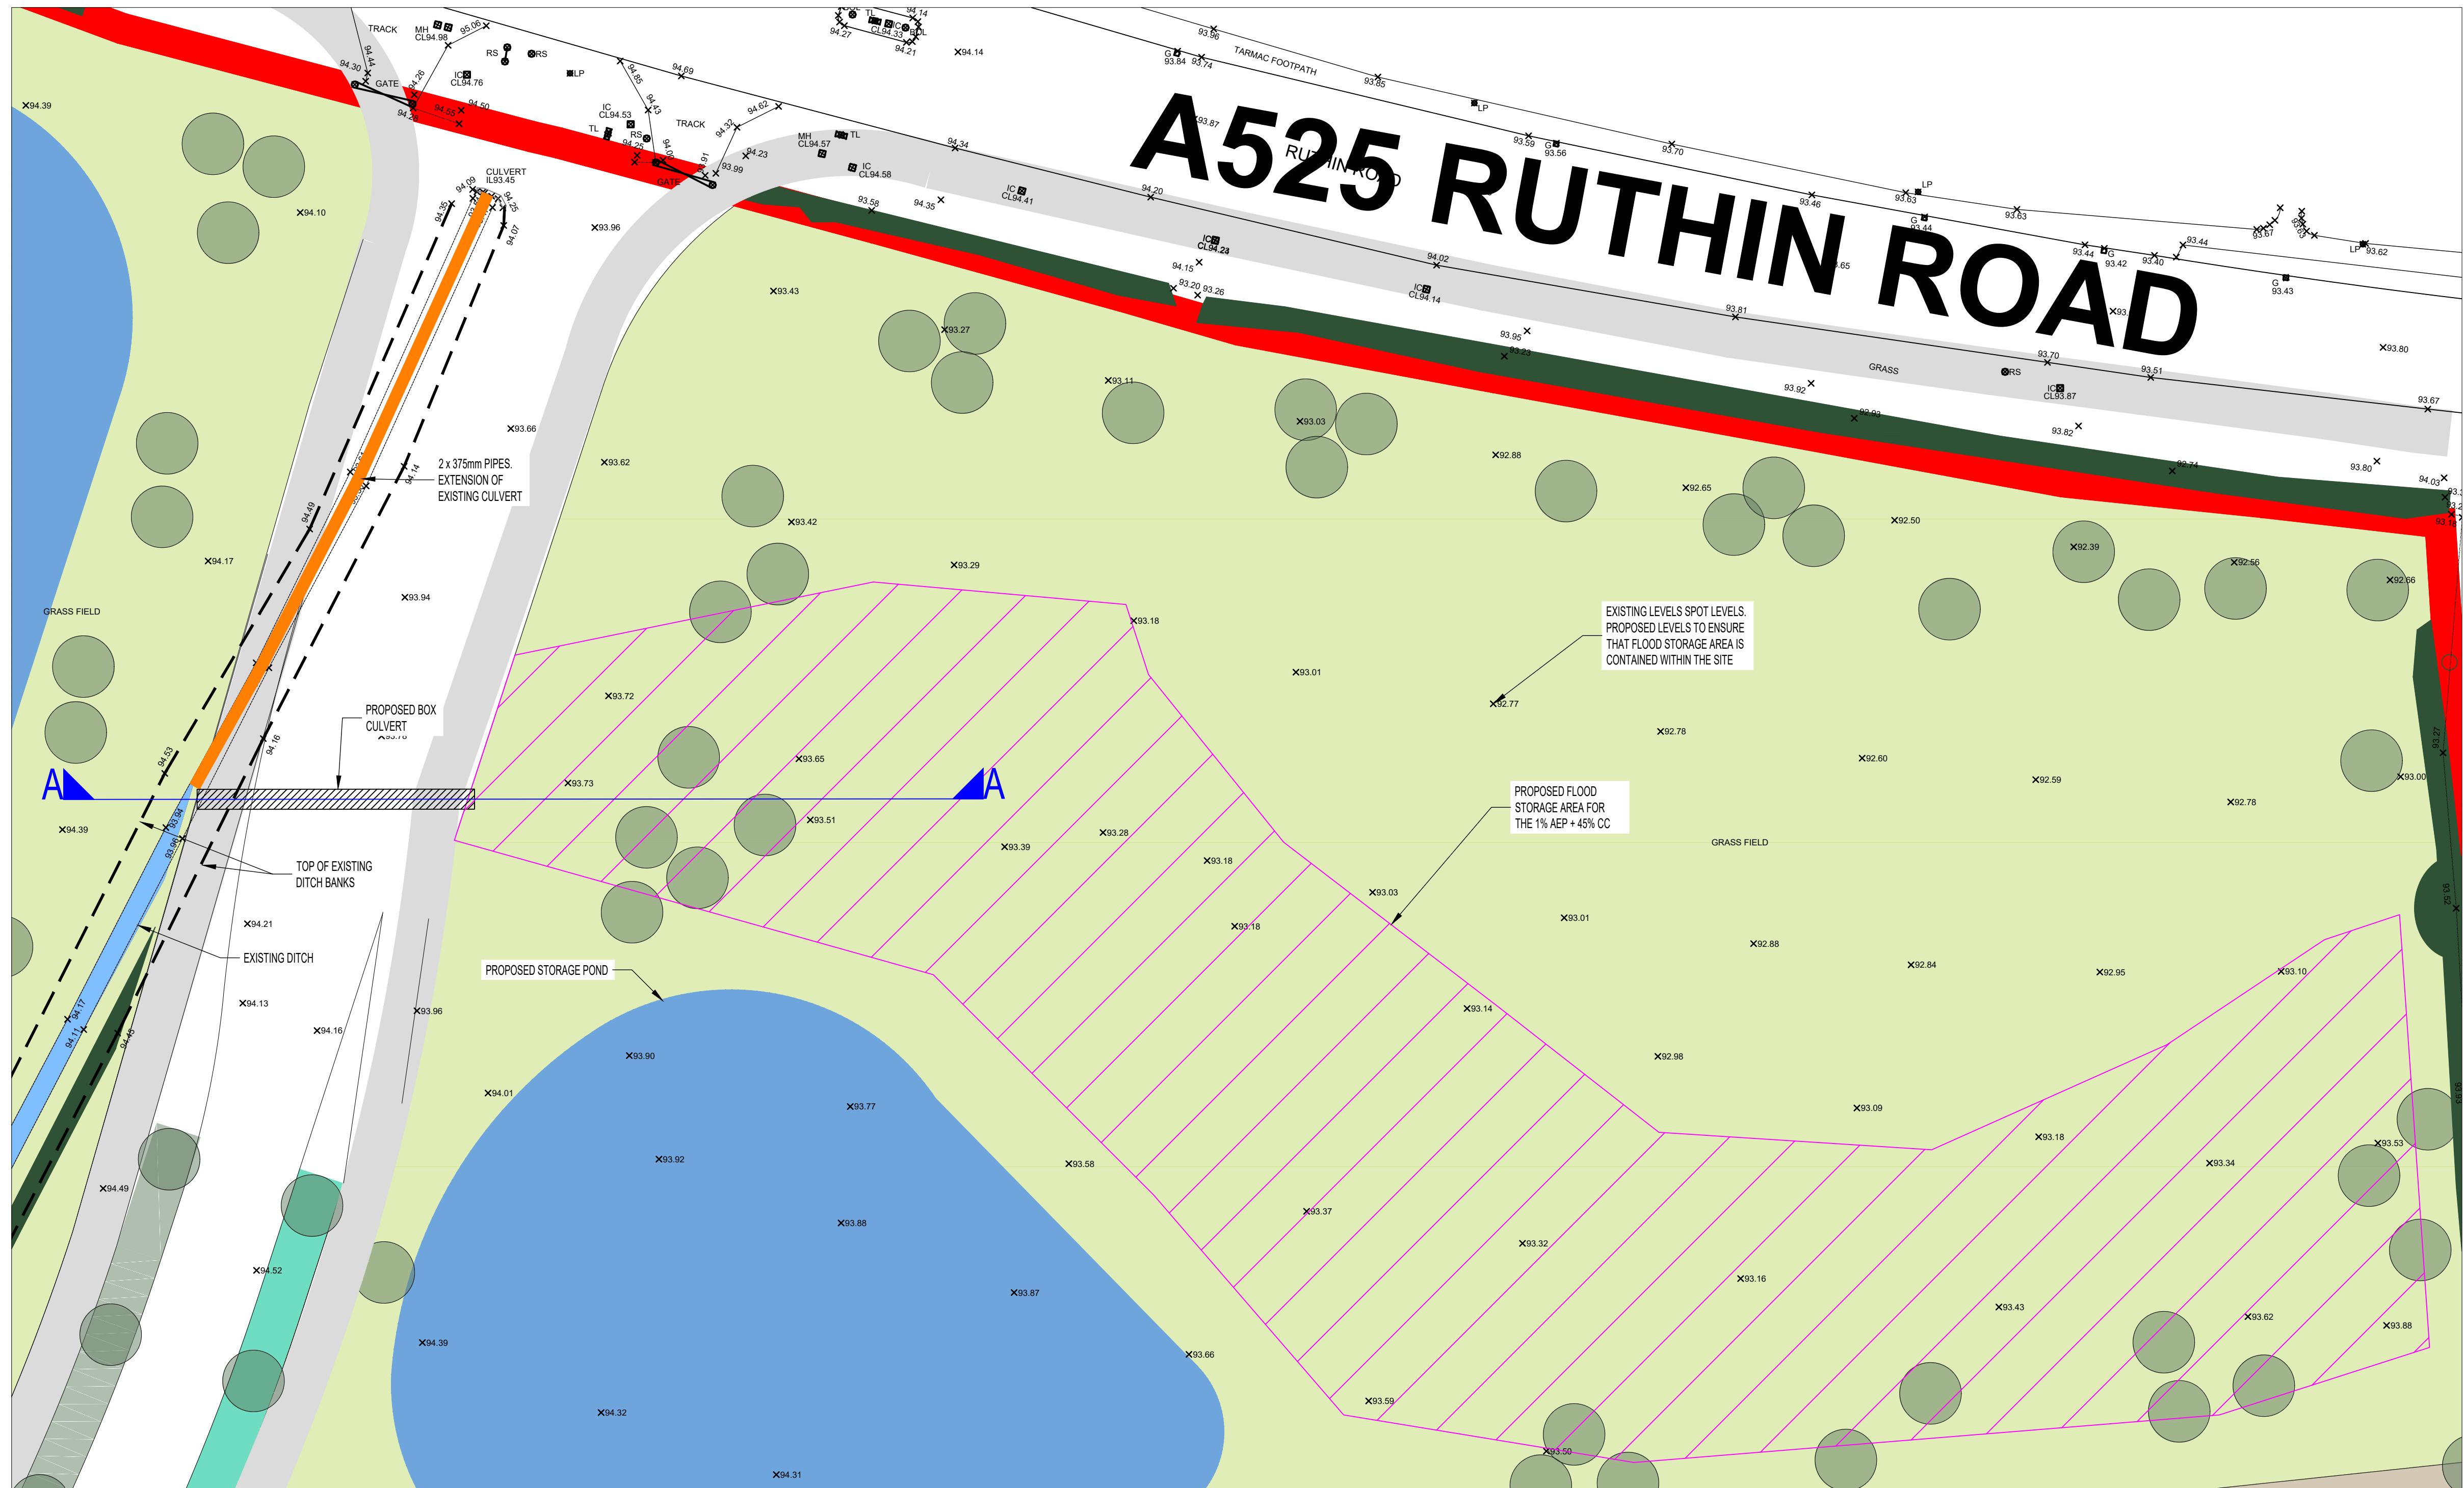


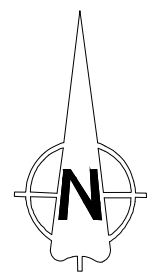

EXISTING CULVERT EXTENSION & PROPOSED BOX CULVERT UNDER HIGHWAY LAYOUT
1:250

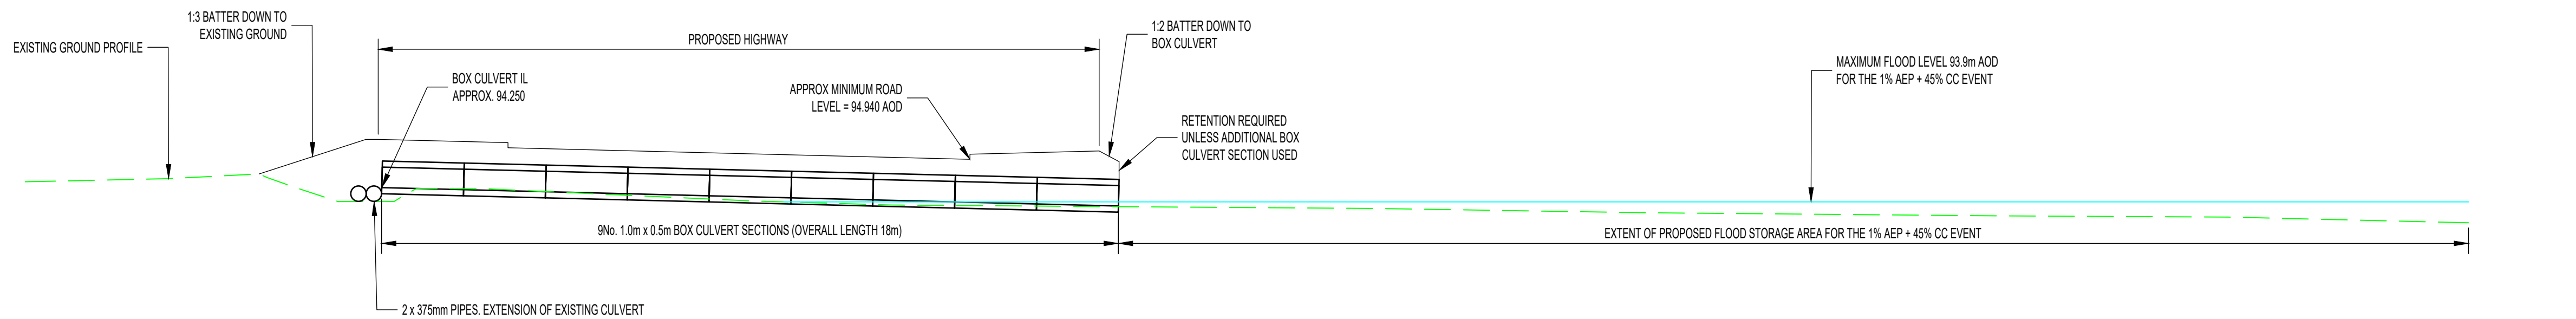

SECTION A-A
1:100

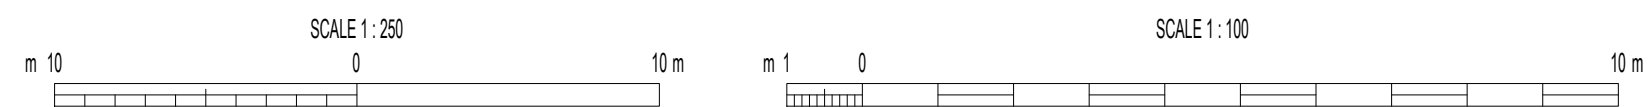

- NOTES
- ALL DIMENSIONS IN MILLIMETRES AND ALL LEVELS IN METRES ABOVE ORDNANCE DATUM UNLESS SHOWN OTHERWISE.
 - THIS DESIGN IS PROPOSED ON THE BASIS OF CLIENT BRIEF, SPECIFICATIONS, BEST PRACTICE AND RISK REDUCTION / ELIMINATION. THE DESIGNER MUST BE CONSULTED ON ANY PROPOSED CHANGES, BEFORE THEY ARE CONSIDERED FOR IMPLEMENTATION.

SITE LOCATION
GRID REFERENCE: 331778, 350051
SITE ADDRESS: RUTHIN ROAD,
WREXHAM,
LL11 3EP

CAUTION: THE MANAGEMENT AND DESIGN OF ANY AND ALL TEMPORARY WORKS REQUIRED TO EXECUTE THIS DESIGN ARE THE RESPONSIBILITY OF THE CONTRACTOR.

P01	01/06/26	FIRST ISSUE	AV	AR	NJ
REV	DATE	DESCRIPTION	ORG	CHK	APP

CLIENT

PRINCIPAL DESIGNER

Waterco Ltd., Eden Court,
Lon Parcw Business Park, Ruthin LL15 1NJ
tel (+44) 1824 702220
www.waterco.co.uk

SCHEME

RUTHIN ROAD,
WREXHAM

TITLE

EXISTING CULVERT EXTENSION & PROPOSED
BOX CULVERT UNDER HIGHWAY LAYOUT WITH
SECTION

ORIGINATOR A.VALE	CHECKER A.RUSSELL	APPROVER N.JONES
----------------------	----------------------	---------------------

STATUS

PRELIMINARY

SCALE / SHEET SIZE AS SHOWN / A1	REV P01
-------------------------------------	------------

DRAWING NUMBER

13840-2400