astley.

Delivering creative brand environments
through signage, print and digital solutions

+well Pharmacy

Client:
Well Pharmacy

Full Address:
85 Market Street
Rhos
Wrexham
LL14 2LB

Title:
External & Internal Signage

Date:
23.06.26

Drg by:
MR

Drawing Ref:
G_93984

Visual Status:
For review

Revisions

Rev	Description	Date
-	Initial issue	23.06.26

Existing views




Timbers very damaged at bottom of shop but still structurally strong where the fascia is fixed. No flashing on timber



Proposed

Scale 1:40@A3

0 0.5m 1m

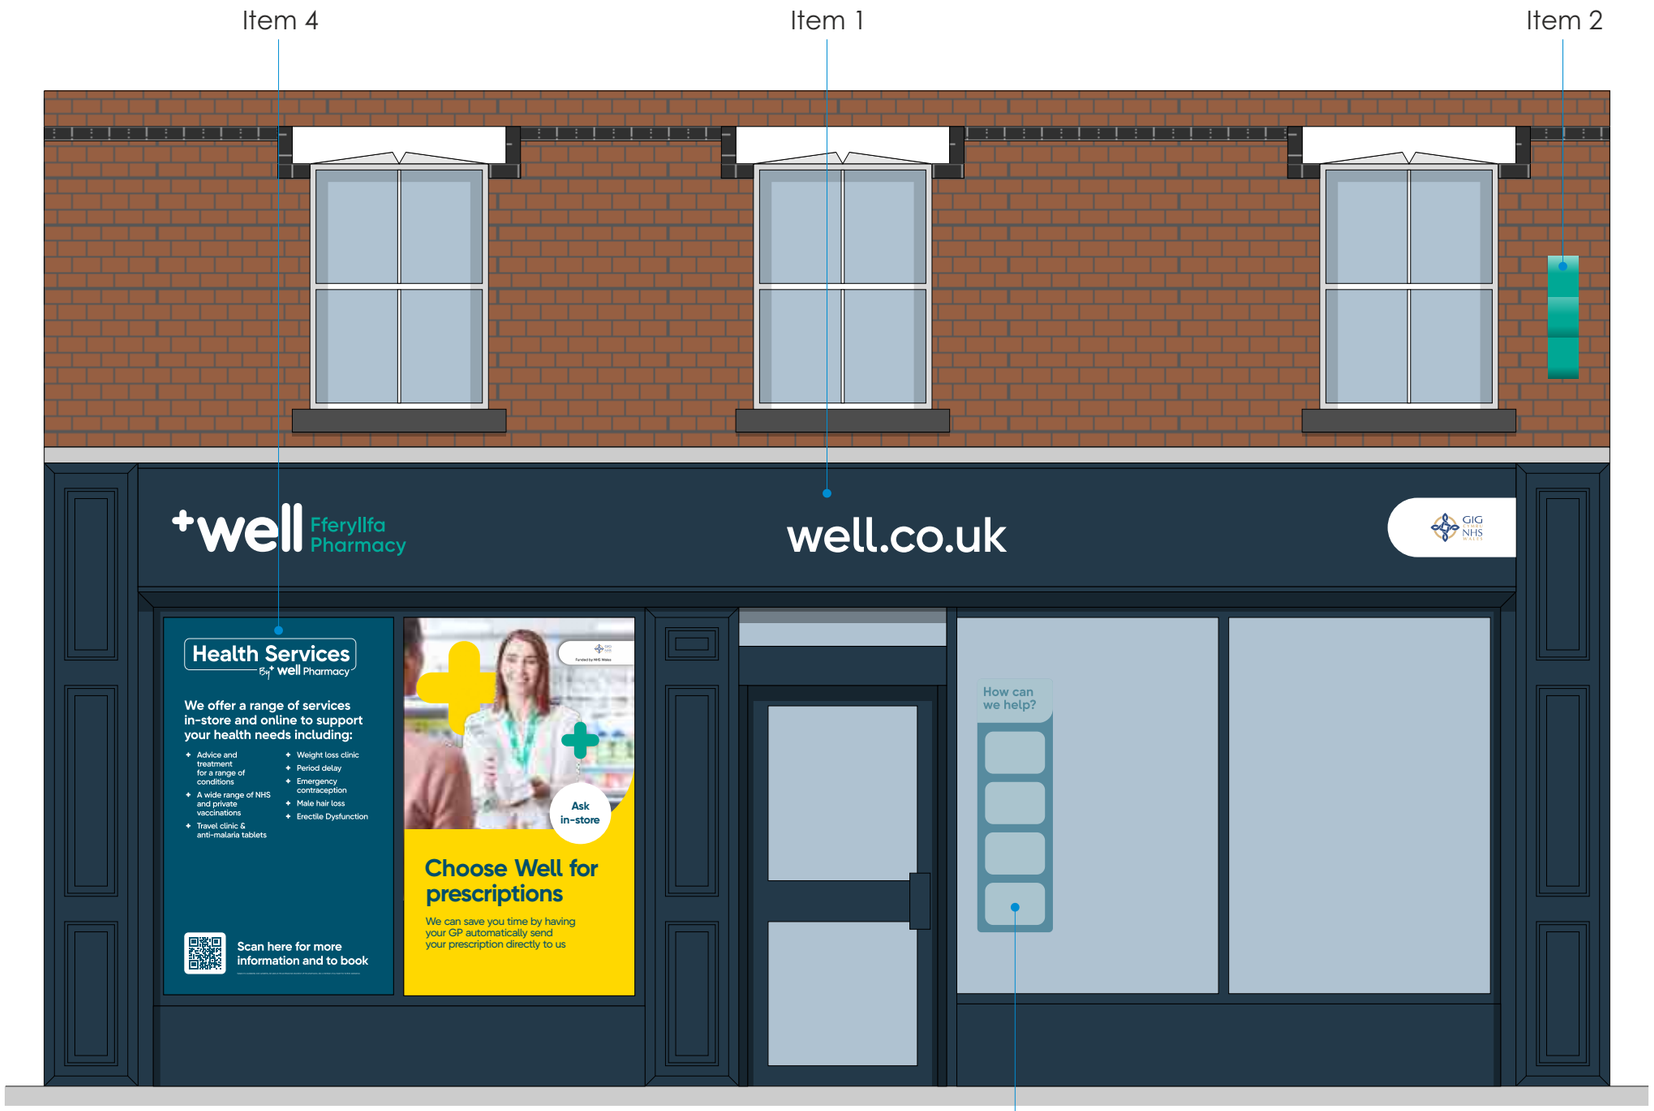

Proposed entrance elevation 1:40@A3

White shopfront to be painted blue by others

Item 1 specification

PMS 3268 C | RAL 5008 | 050 acrylic/white vinyl | C99 M50 Y0 K0

Scale 1:10@A3

0 0.5m 1m



Item 1 face view 1:30@A3 **Qty** 1no


Items 1 specification
New internally illuminated fascia. See next page for specification details.

Sign static face illumination.
Illumination levels less than 300cd/m2
Height FFFL to bottom - 3225mm


Item 1 specification

Scale 1:5@A3


0 — 0.5m

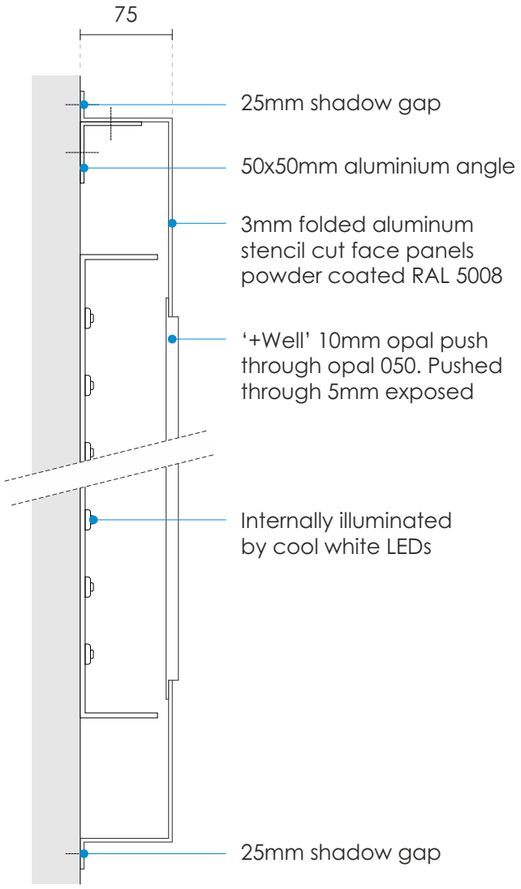

'+well' section
1:5@A3

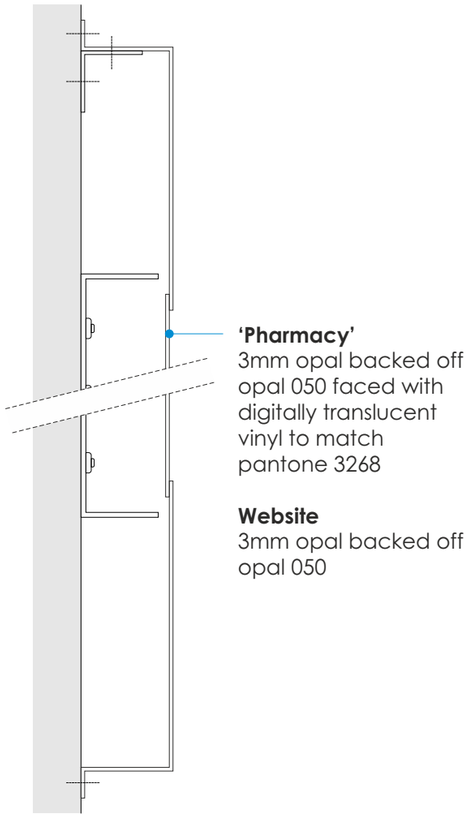

'Pharmacy'/website section
1:5@A3

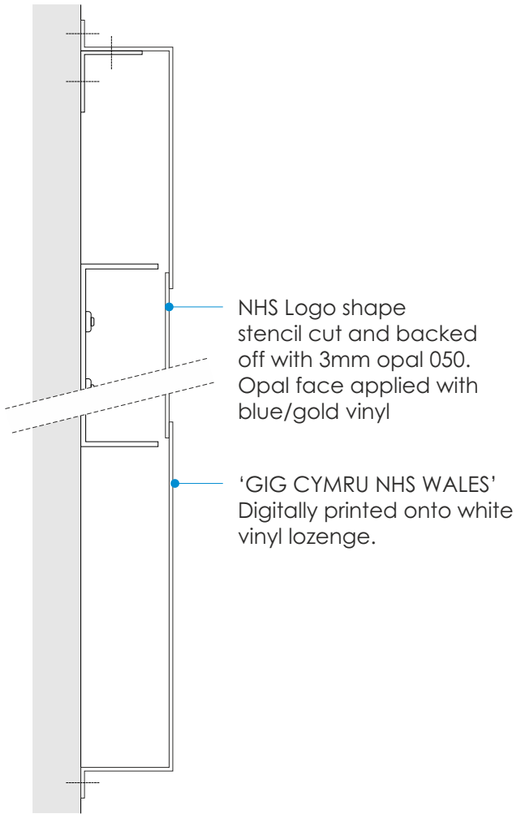

Section
1:5@A3

Item 2 specification


PMS 3268 C

RAL 5008


Scale 1:5@A3

0

0.5m

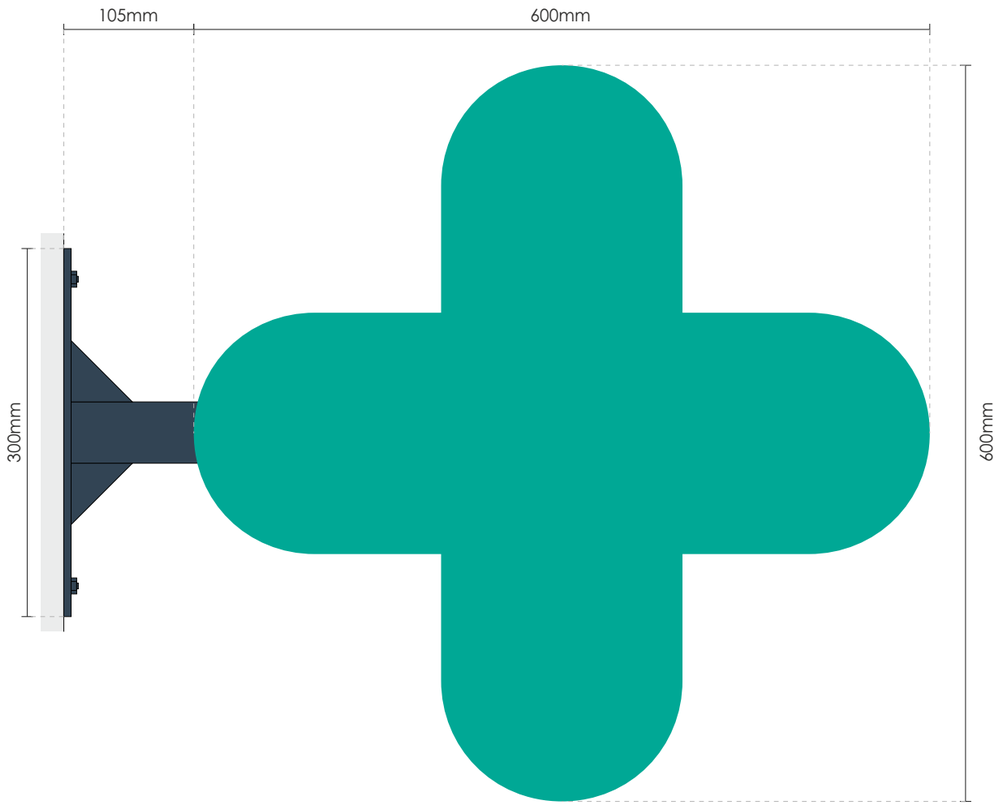

Face views
Scale 1:5 @ A3

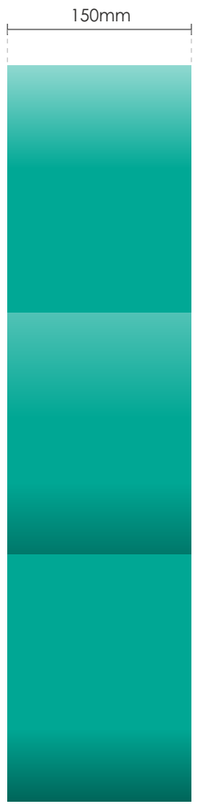

End view

Item 2 specification
Both faces to be cut from acrylic and face applied with vinyl to match PMS 3268C.
Fixed to returns fabricated from aluminium and powder coated to match PMS 3268C.
Internally illuminated by cool white LEDs giving face illumination.

Plus to be fitted to suitable framework and fitted to existing substrate by 6mm thick fixing plate.

Sign static face illumination.
Illumination levels less than 300cd/m2
Height FFFL to bottom - 4615mm

Item 3 specification

PMS 7708 C

Scale 1:10@A3

0 0.5m 1m



Existing



Item 3 specification
Acrylic panel, 370 x 1240mm with double sided vinyl applied, 4no apertures & acrylic poster holders on both sides, floor to ceiling fixings, panel grips & cable

Qty 1no

Item 4 specification

Scale 1:30@A3

0 0.5m 1m




Item 4 face view 1:15@A3

Item 4 specification
2no new digitally printed window vinyls. Applied internally to glazing.

Height FFFL to bottom - 600mm

Client to approve artwork

Internals

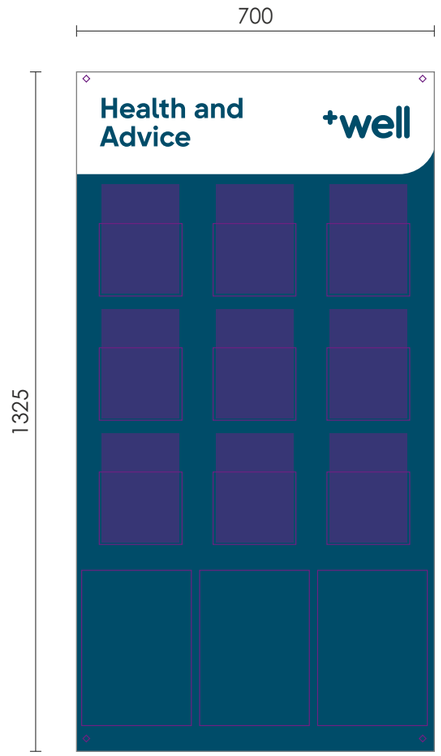

Face view 1:12 @A3


Item 5 specification
acrylic panel with reverse applied vinyl with 9no A5 leaflet holders & 3no A4 poster holders on 20mm diameter satin anodised stand-off fixings

Qty 3no

Location TBC



Example

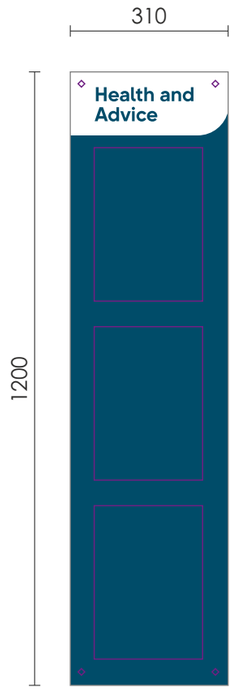

Face view 1:12 @A3


Item 6 specification
acrylic panel with reverse applied vinyl with 3no A4 poster holders on 20mm diameter satin anodised stand-off fixings

Qty 1no

Location TBC



Example

 

Face view 1:4 @A3

Artwork TBC/supplied

Item 7 specification
Responsible pharmacist poster holder. Clear acrylic to be 'c' shaped to allow for A4 paper insert from the sides.


Qty 1no

Location TBC



Example

Consultation room

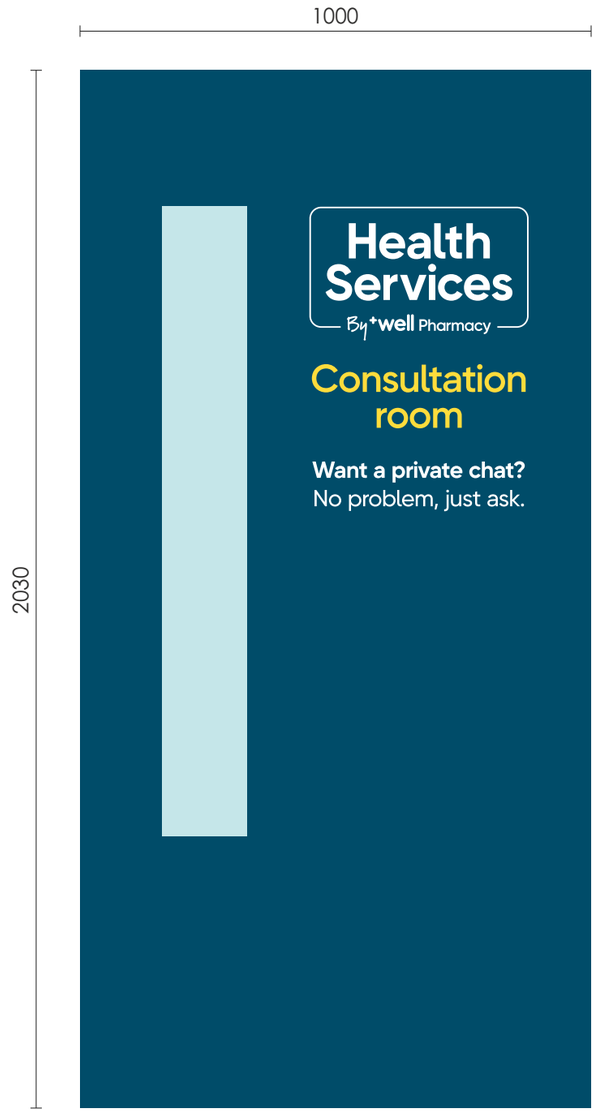

Items 8 specification
Digitally printed consultation room door vinyl

Qty 1no

Size confirmed by client



Existing

Plan

Scale 1:1250@A3

0 25m 50m

